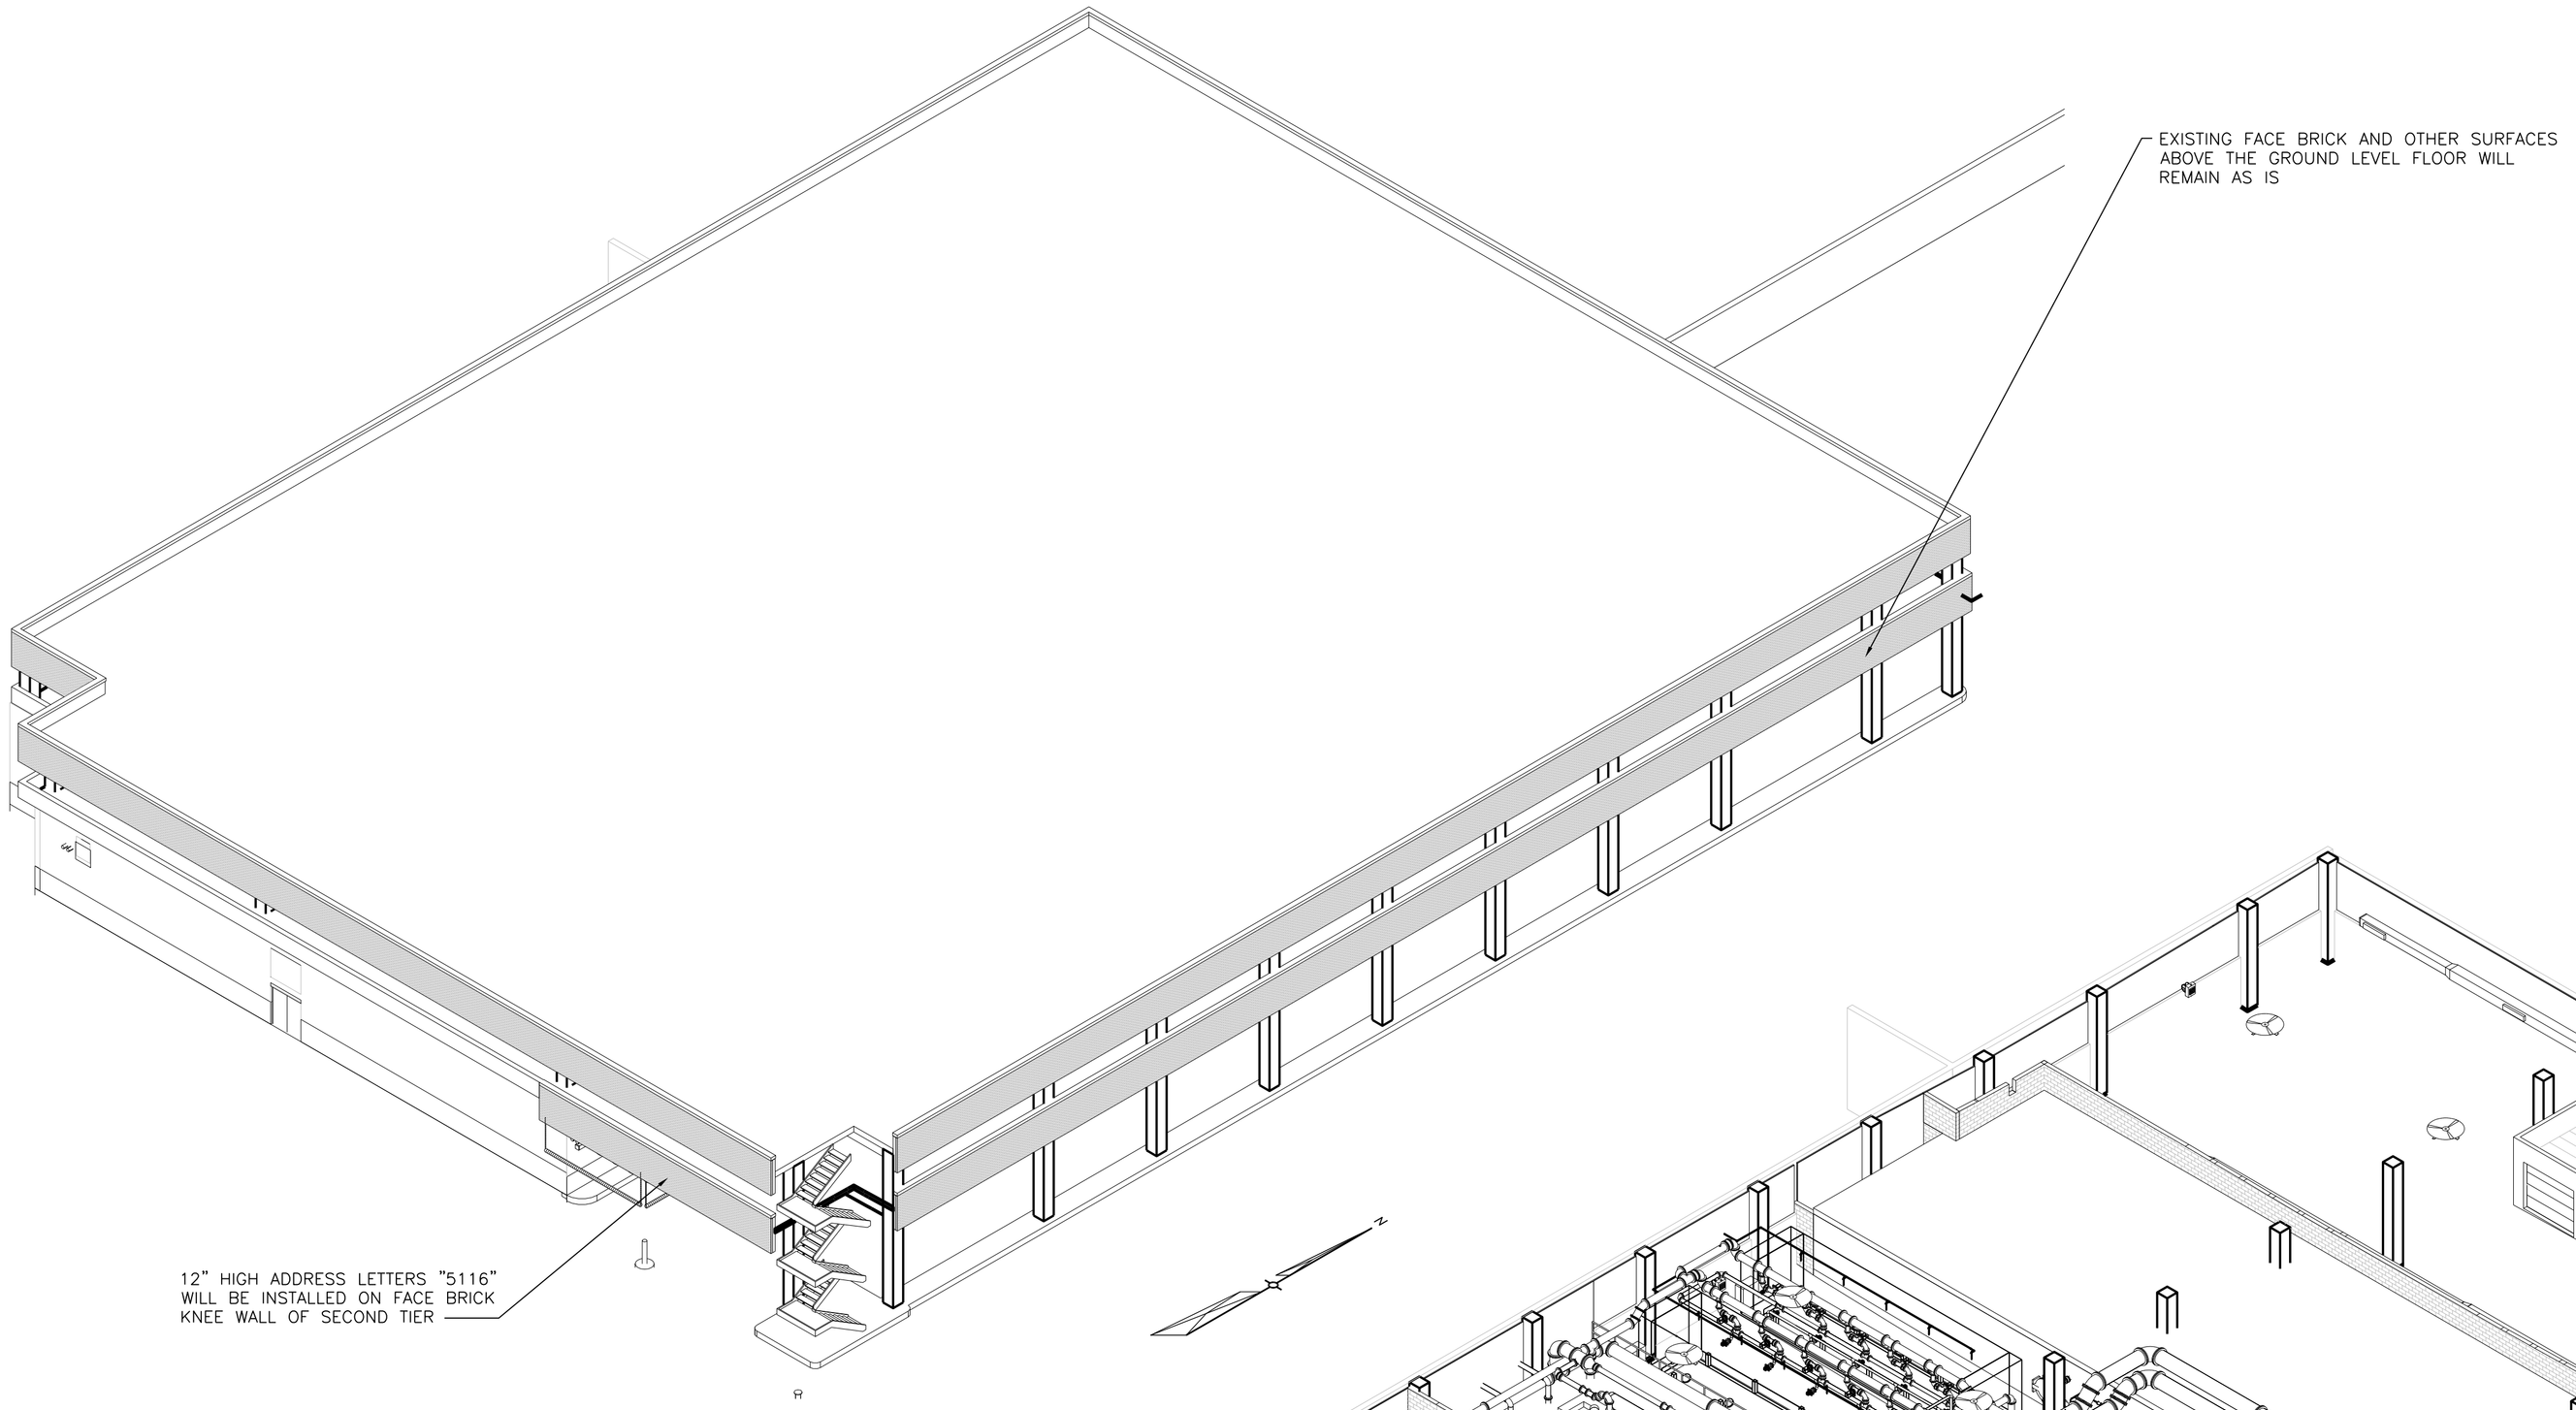

OVERALL BUILDING ISOMETRIC VIEW - LOOKING AT SOUTHEAST CORNER

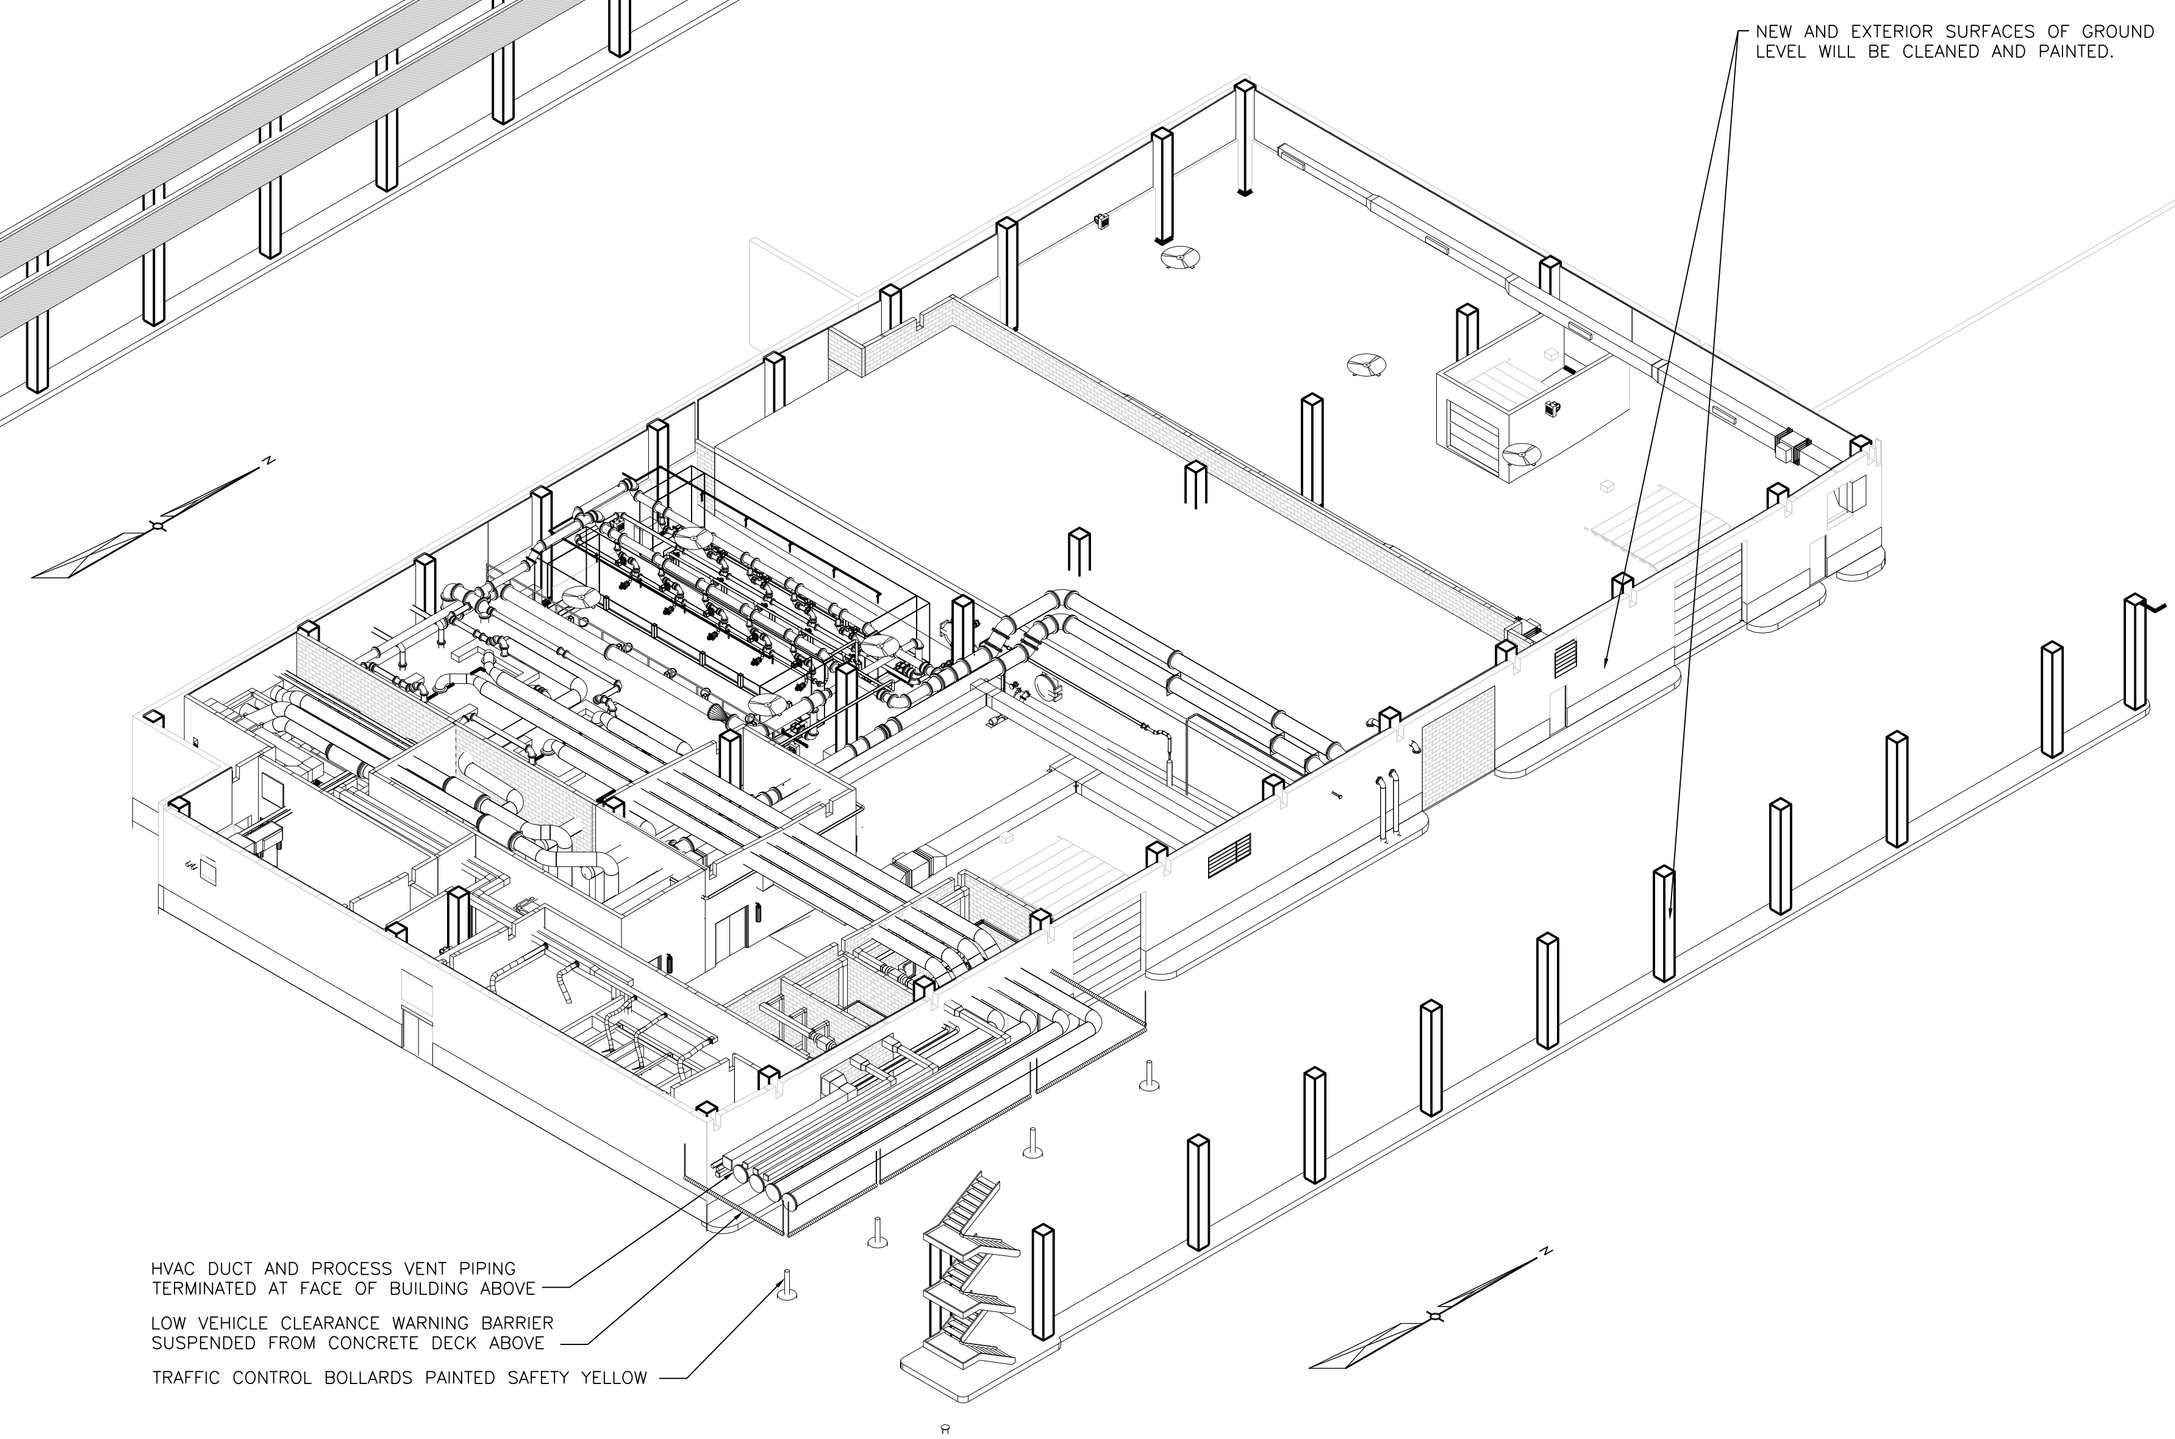

GROUND FLOOR SHOWN WITH UPPER TIERS REMOVED - LOOKING AT SOUTHEAST CORNER

1 INCH — VERIFY SCALE IF PLAN SHEET IS REDUCED

REV	DESCRIPTION	DRN	CHK	DATE (M/D/Y)

DRN BY: JMK
DES BY: JMK
CHK BY: KEH
APP BY: CD

AECOM
161 Cheshire Lane North, Suite 500
Minneapolis, MN 55441
T 763.852.4200
WWW.AECOM.COM

EDINA WATER WATER TREATMENT PLANT EDINA, MINNESOTA

BUILDING ISOMETRIC VIEWS

PROJECT START DATE (M / Y) MARCH 2011
PROJECT NO. 60161246
FILENAME composite asM model.dwg
SHEET NO.
DRAWING NO. **10-AS-01**

Plotted By: kirschj
Plot File Date Created: Jun/16/2011 7:06 AM
Layout-Sheet Name: WORK
Filename: L:\WORK\60145589\000_CADD\3D MODEL\EDINA WTP\VIEWS\COMPOSITES\COMPOSITE ASM MODEL.DWG
RELEASE 2.0 (JULY 2008)