Date Printed: 6/24/2015
WSB Filename: K:\01686-640\Cad\Layout\Color Layout.dgn

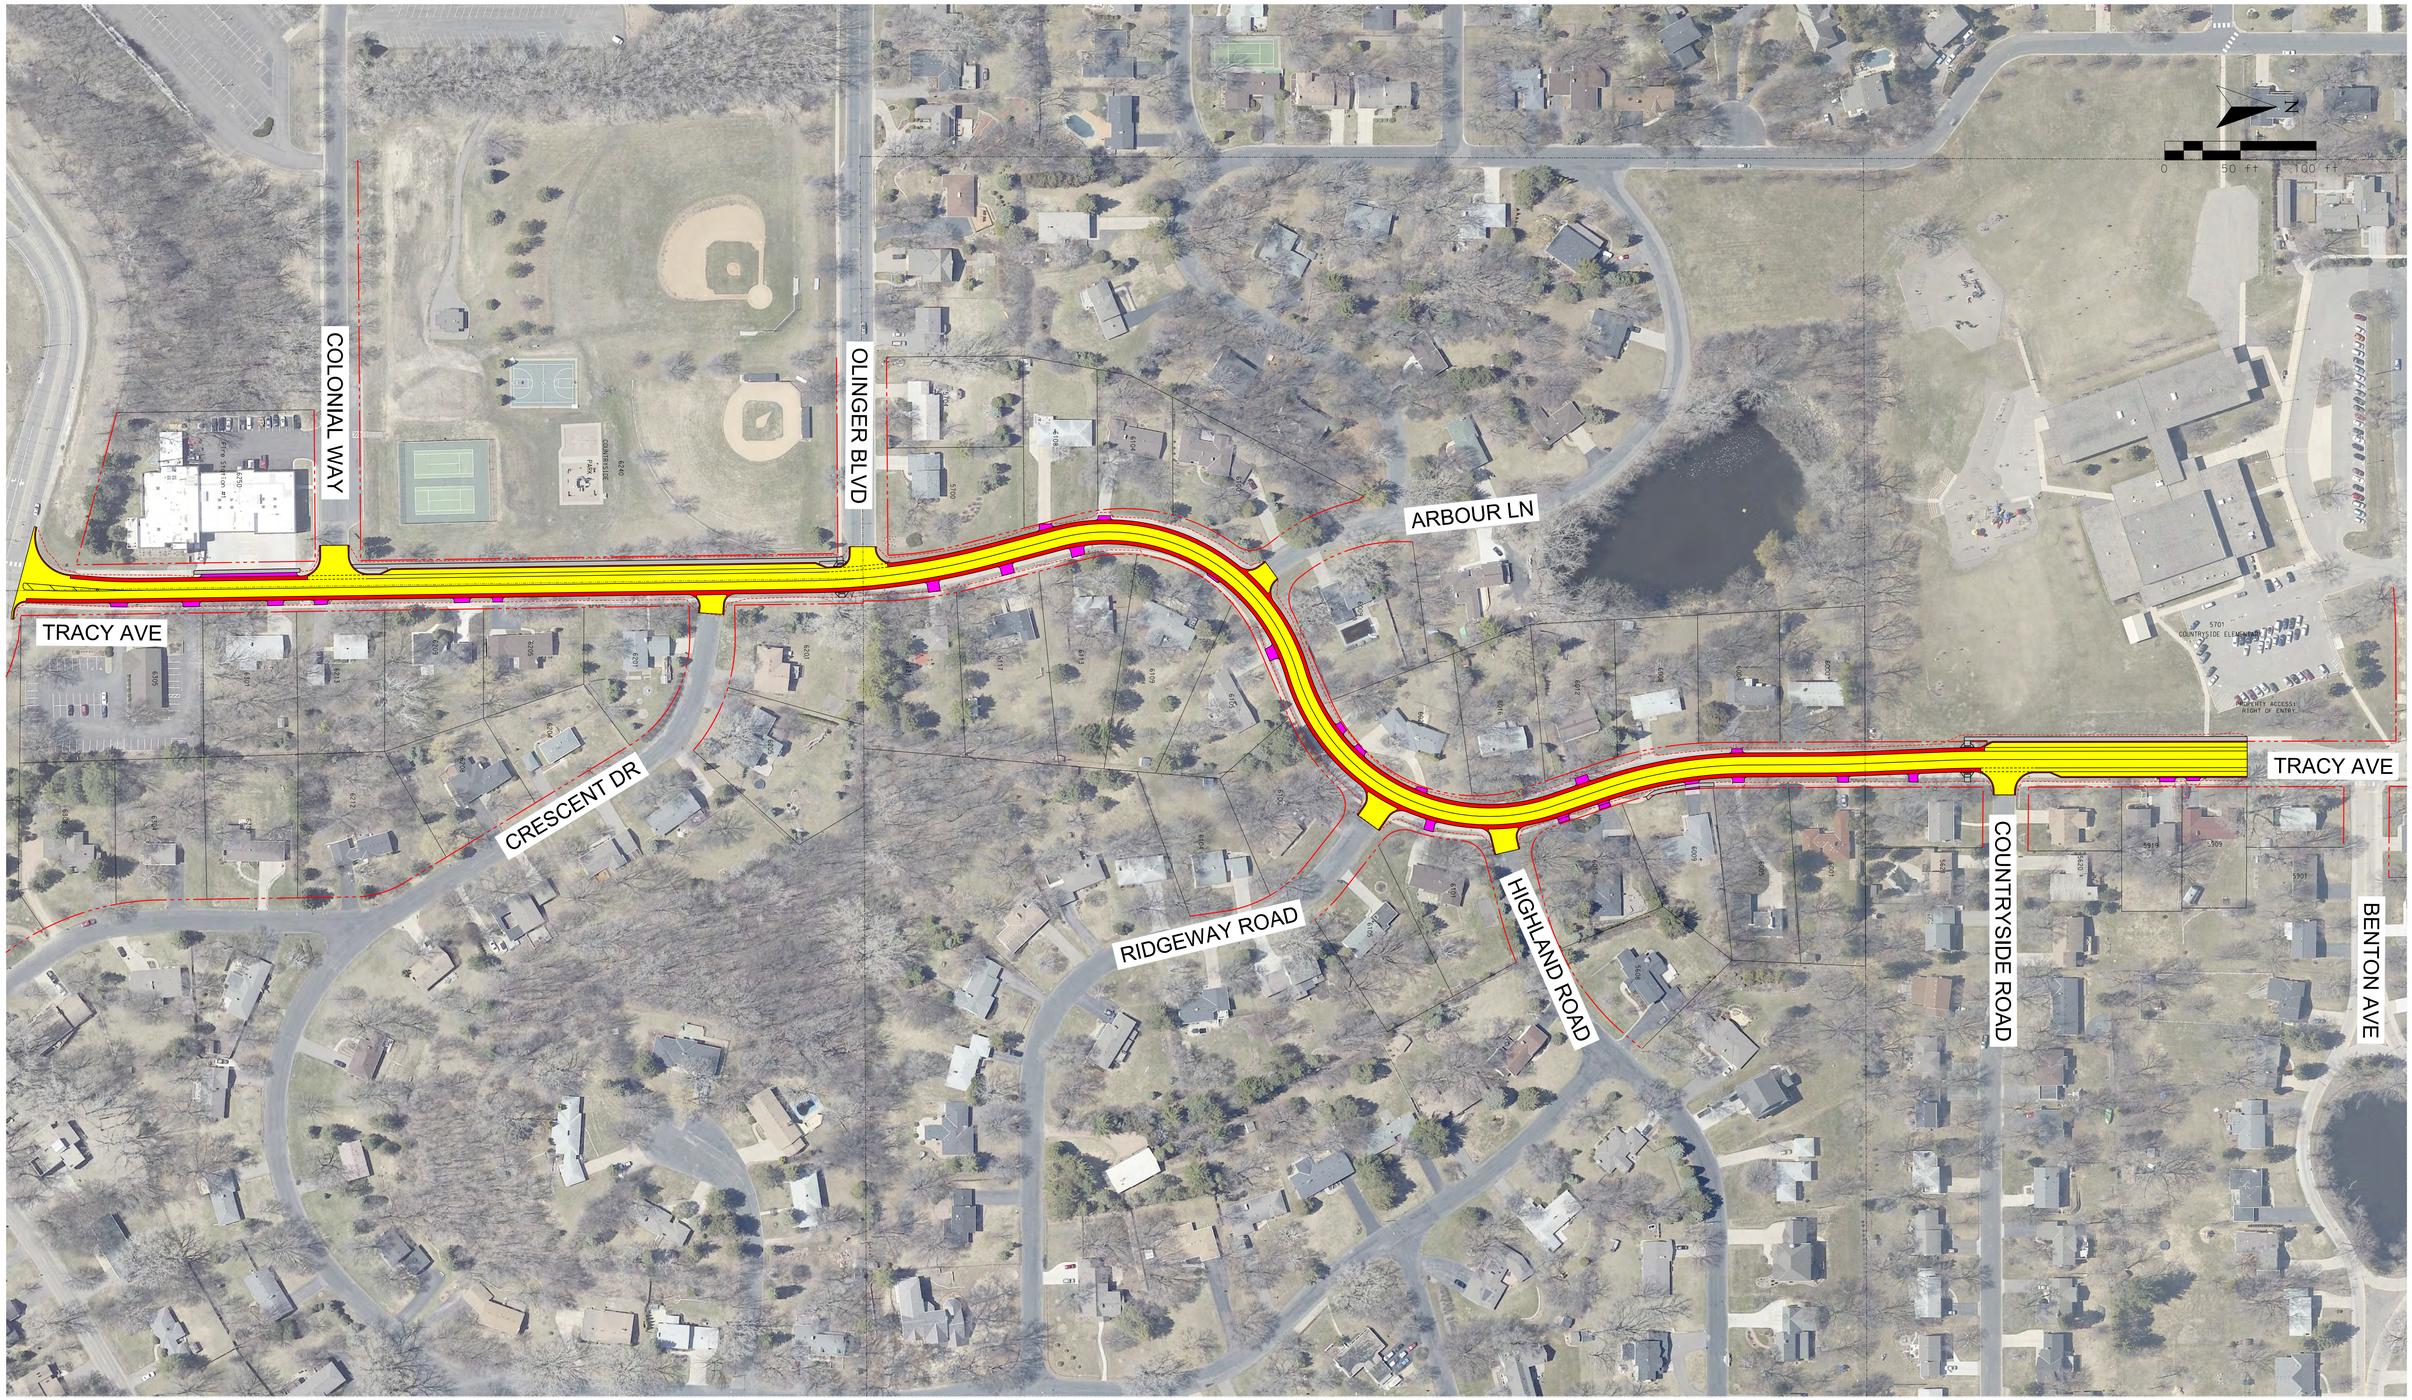

TRACY AVENUE PHASE 2 IMPROVEMENTS
CITY OF EDINA, MINNESOTA

PAVEMENT | CONCRETE CURB AND GUTTER | SIDEWALK | DRIVEWAY

Project Layout

June 22, 2015