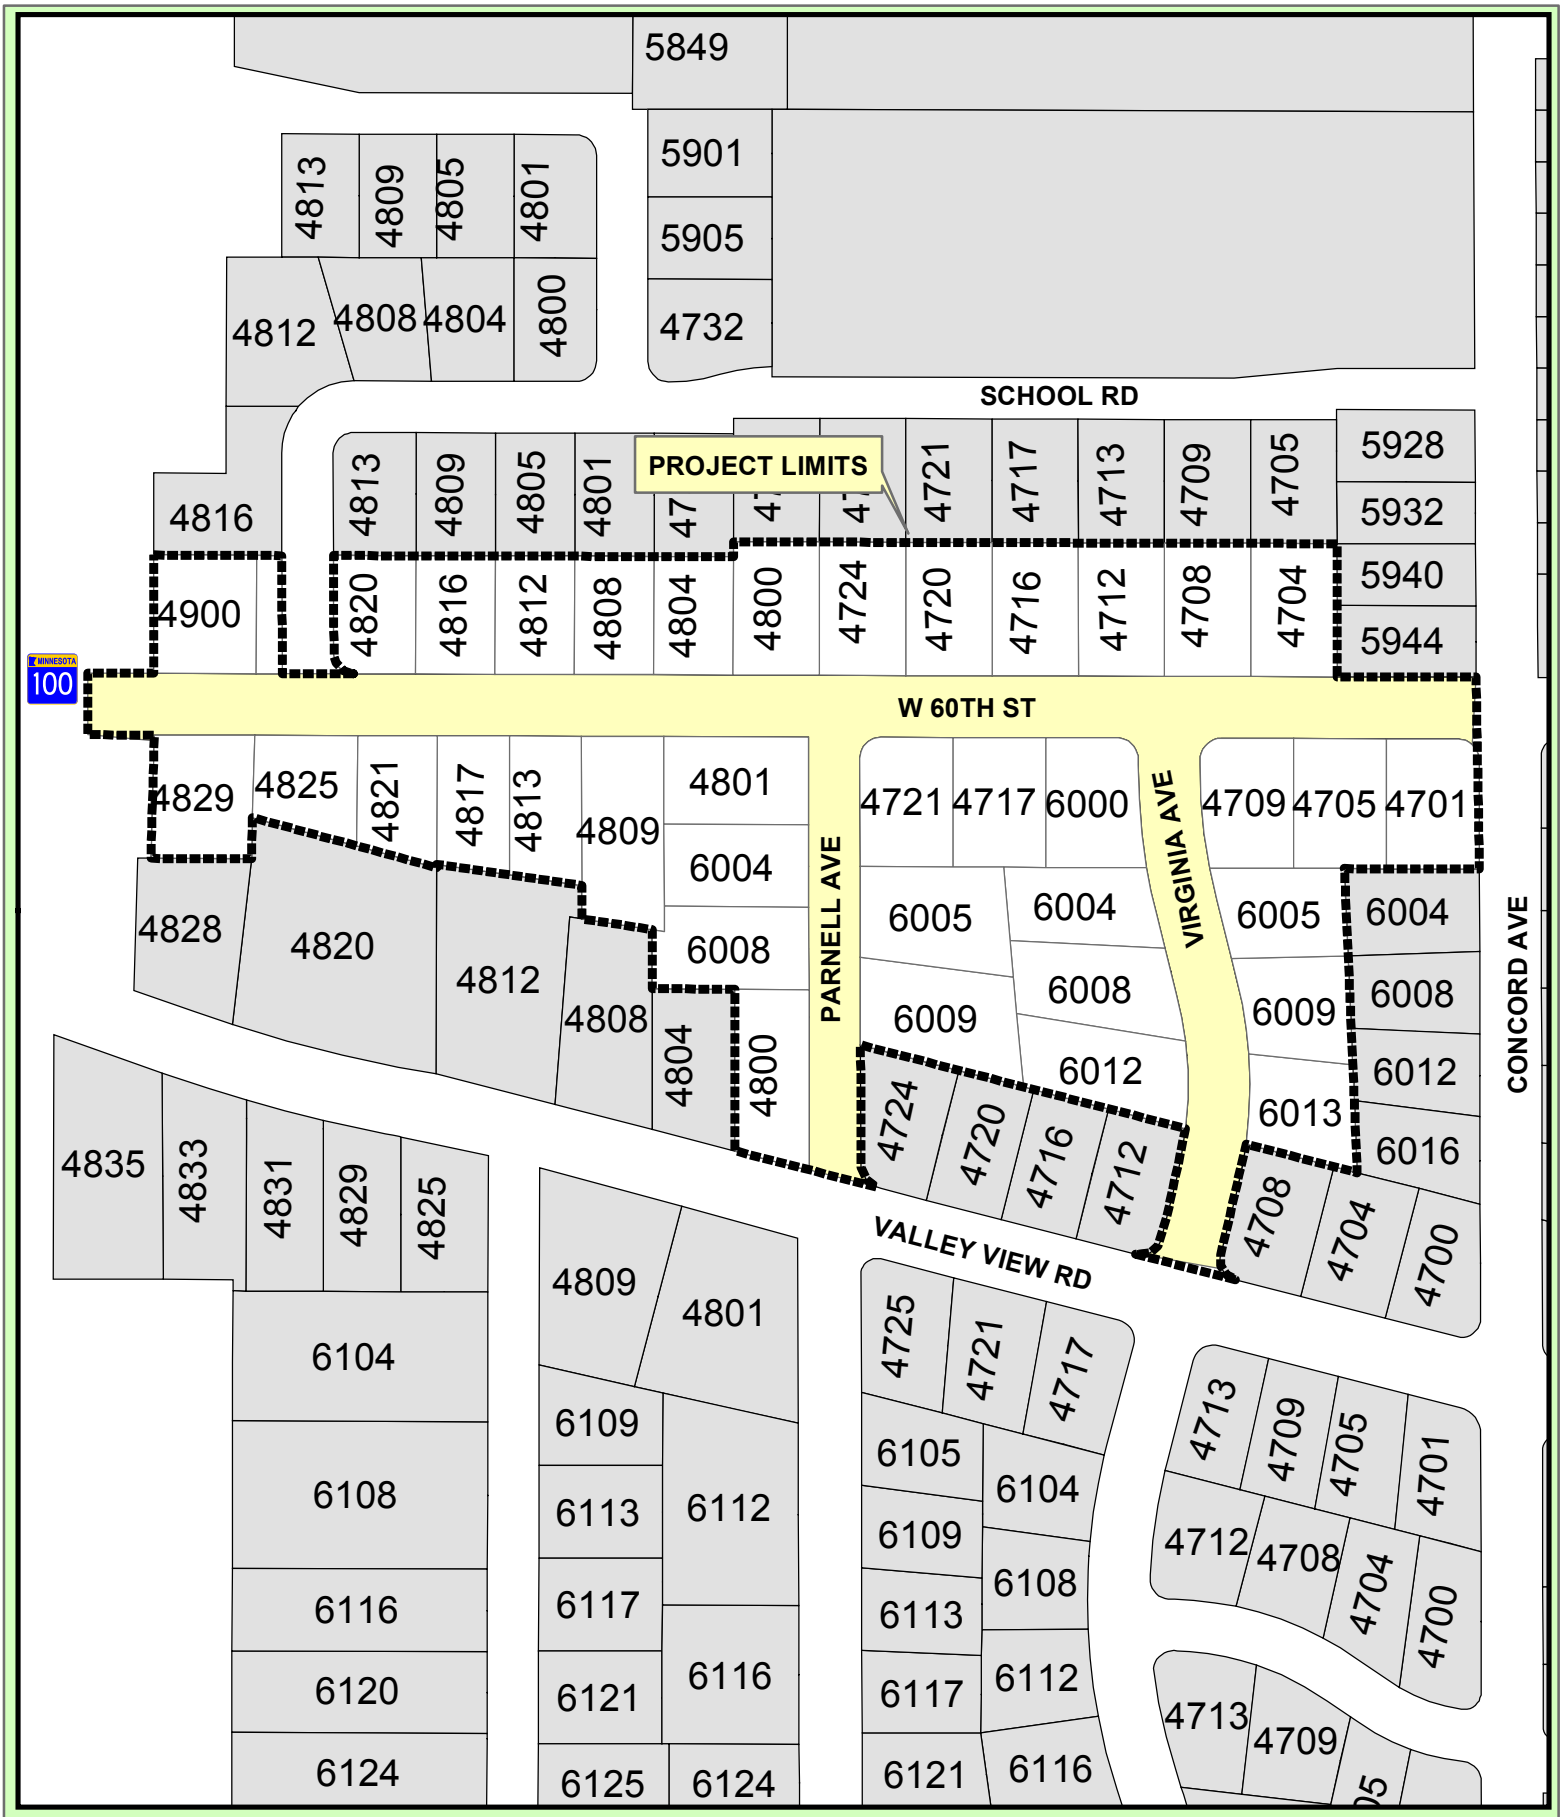

2018 Project Area
Concord G Neighborhood
Roadway Reconstruction
Improvement No: BA-436

N
W E
S

Engineering Dept
September 2015