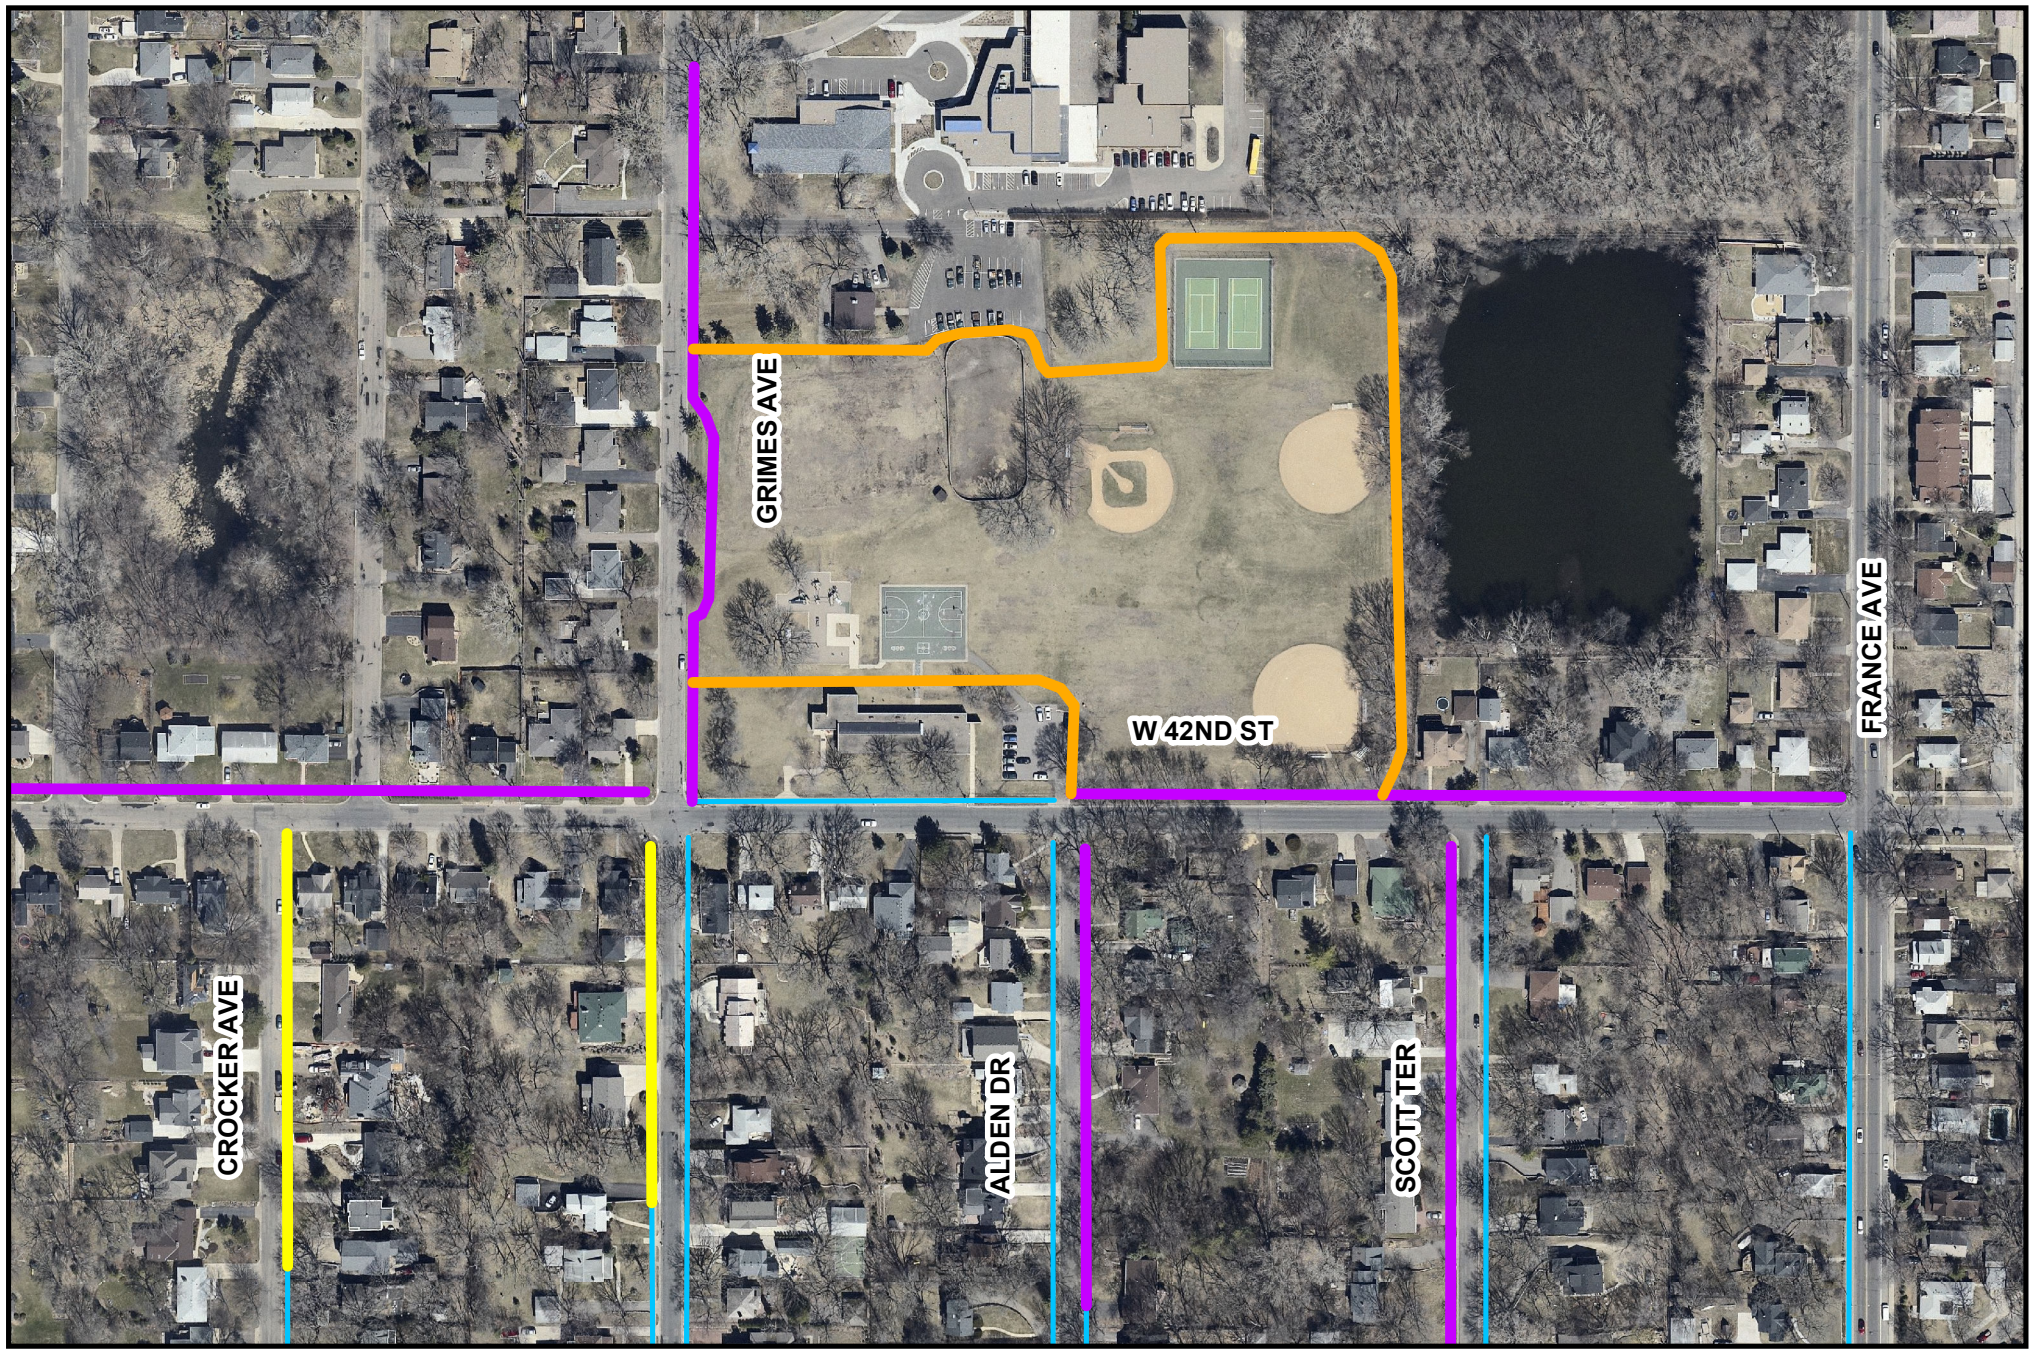

Proposed Sidewalk
Morningside B
Improvement No: BA 406

Existing Concrete Sidewalk
Proposed Sidewalk
Potential Park Pathway
Potential Future Sidewalk

N
W E
S

Engineering Dept
November, 2013