APPENDIX D

Existing Water, Sanitary Sewer and Storm Features

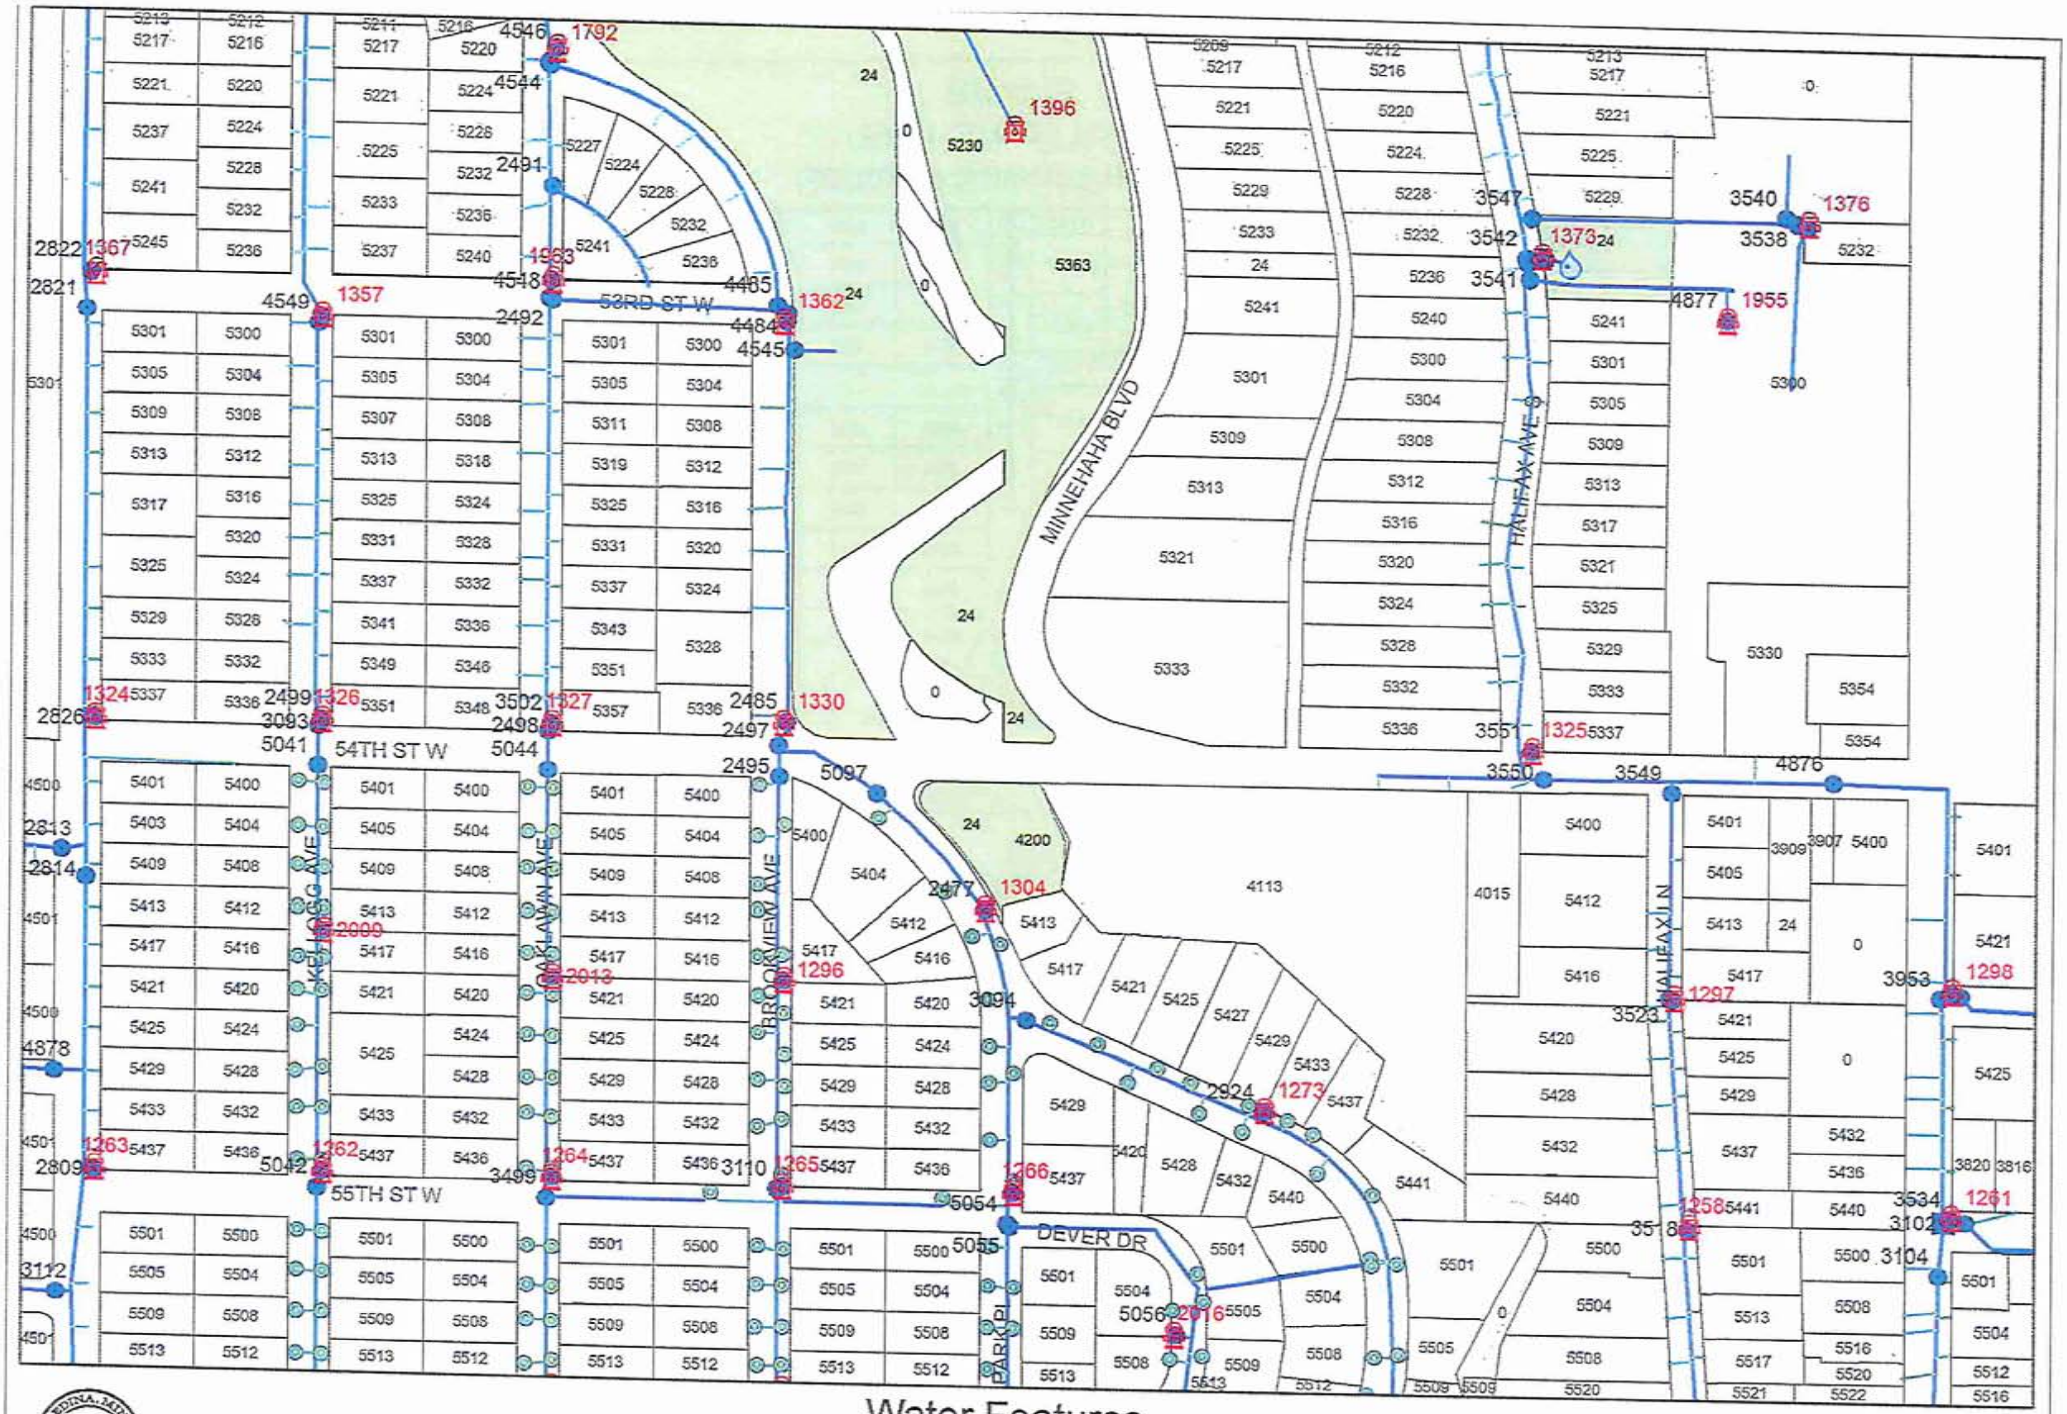

Water Features
54th Street West
BA-416

Engineering Dept.
June, 2013

Sanitary Sewer Features
54th Street West
BA-416

Engineering Dept.
June, 2013

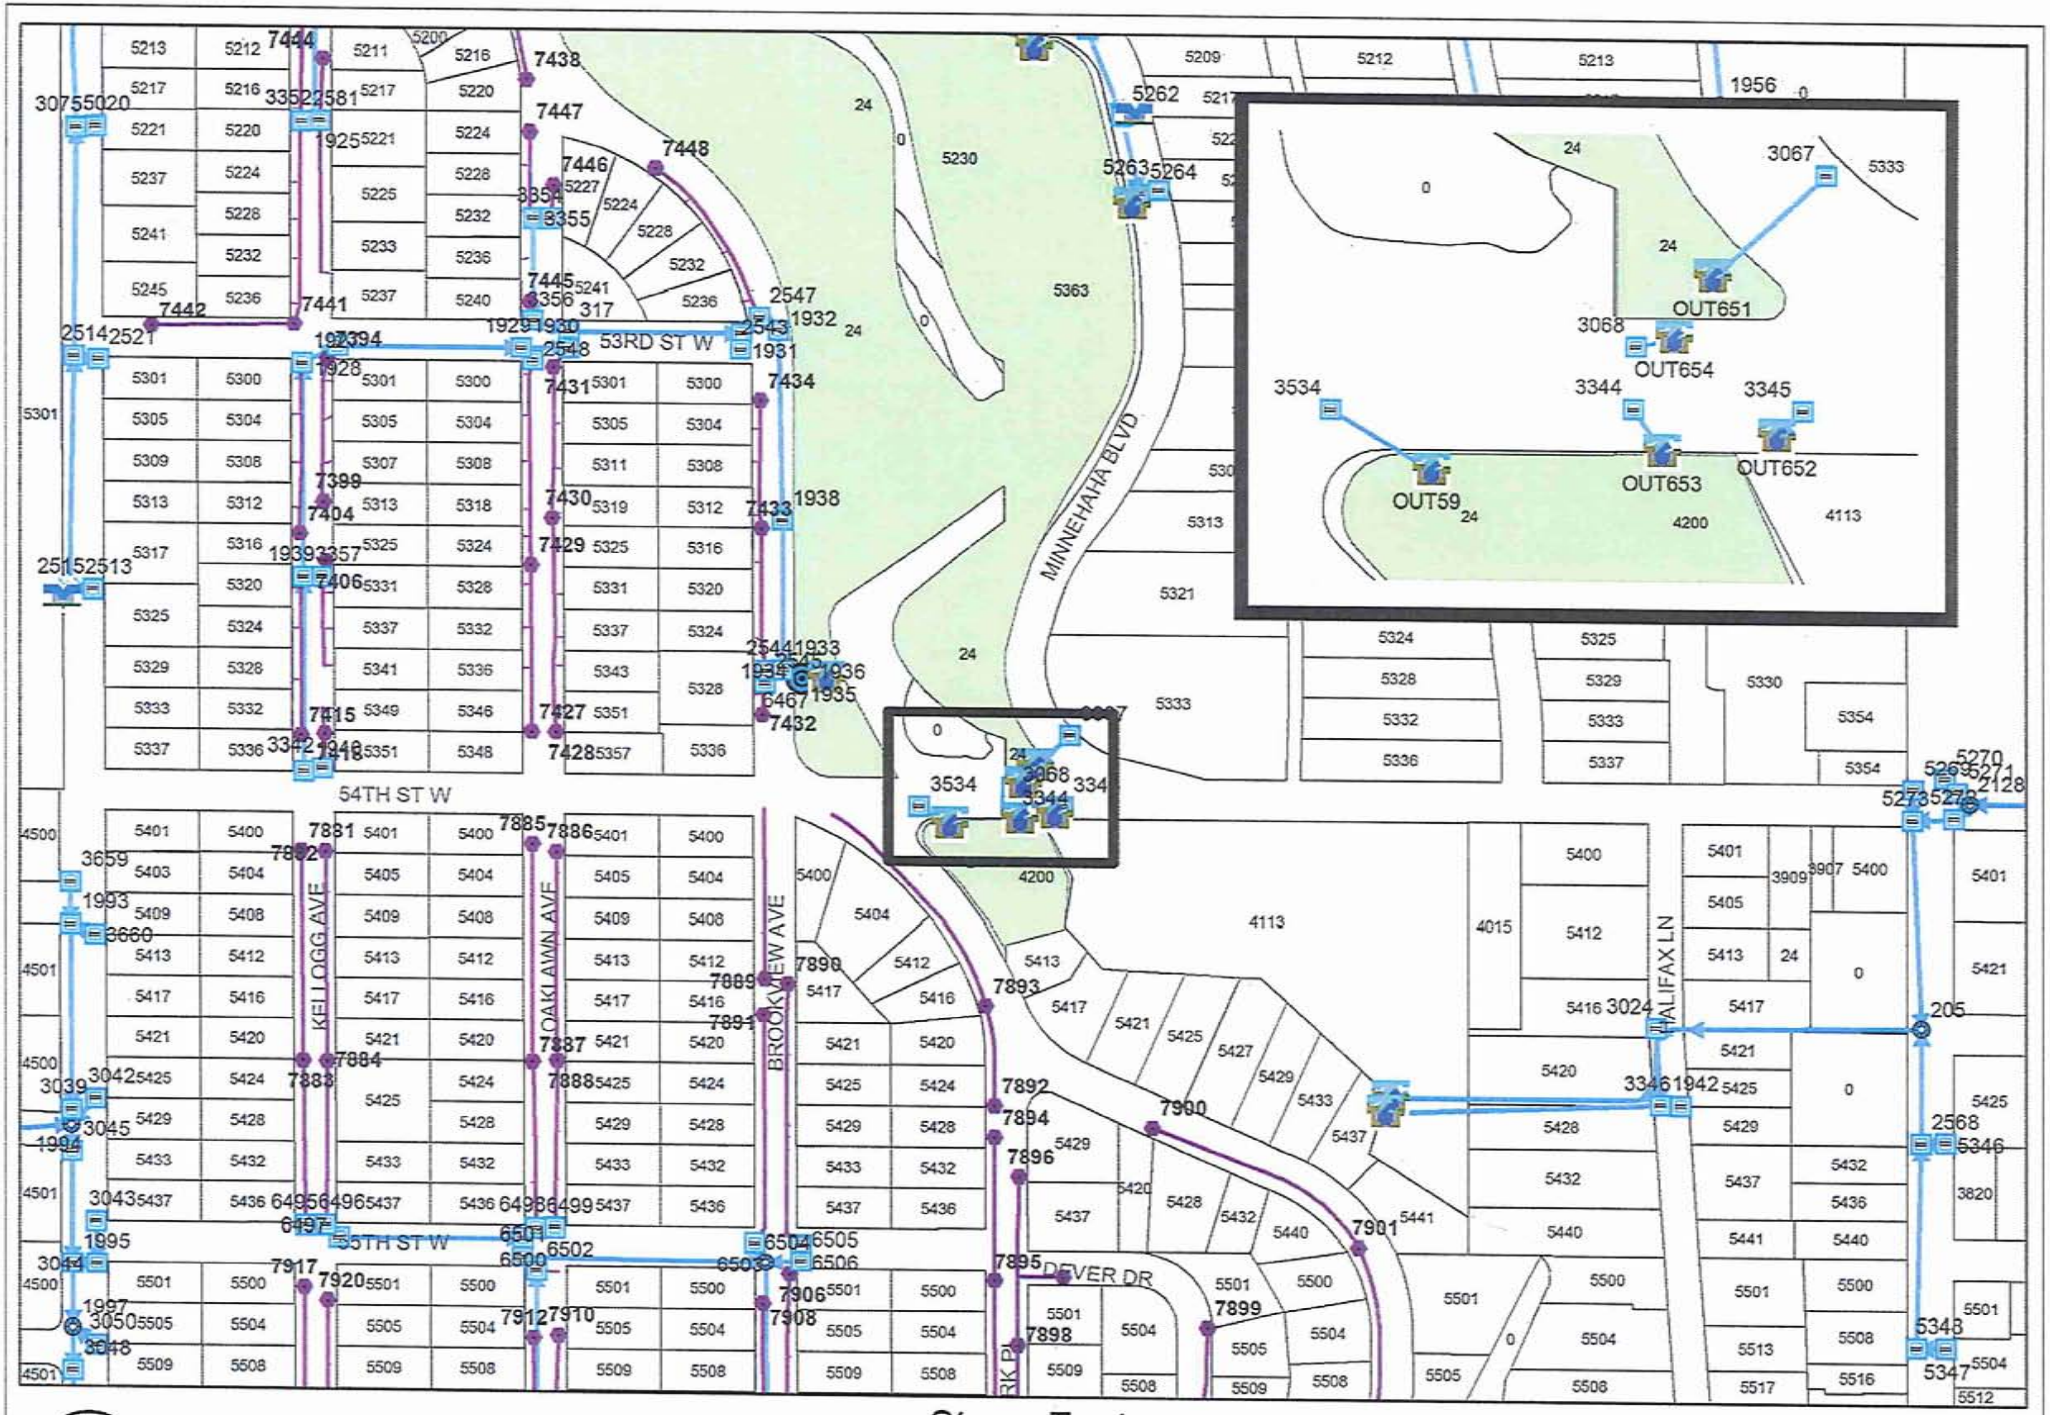

Storm Features
54th Street West
BA-416

Engineering Dept.
June, 2013