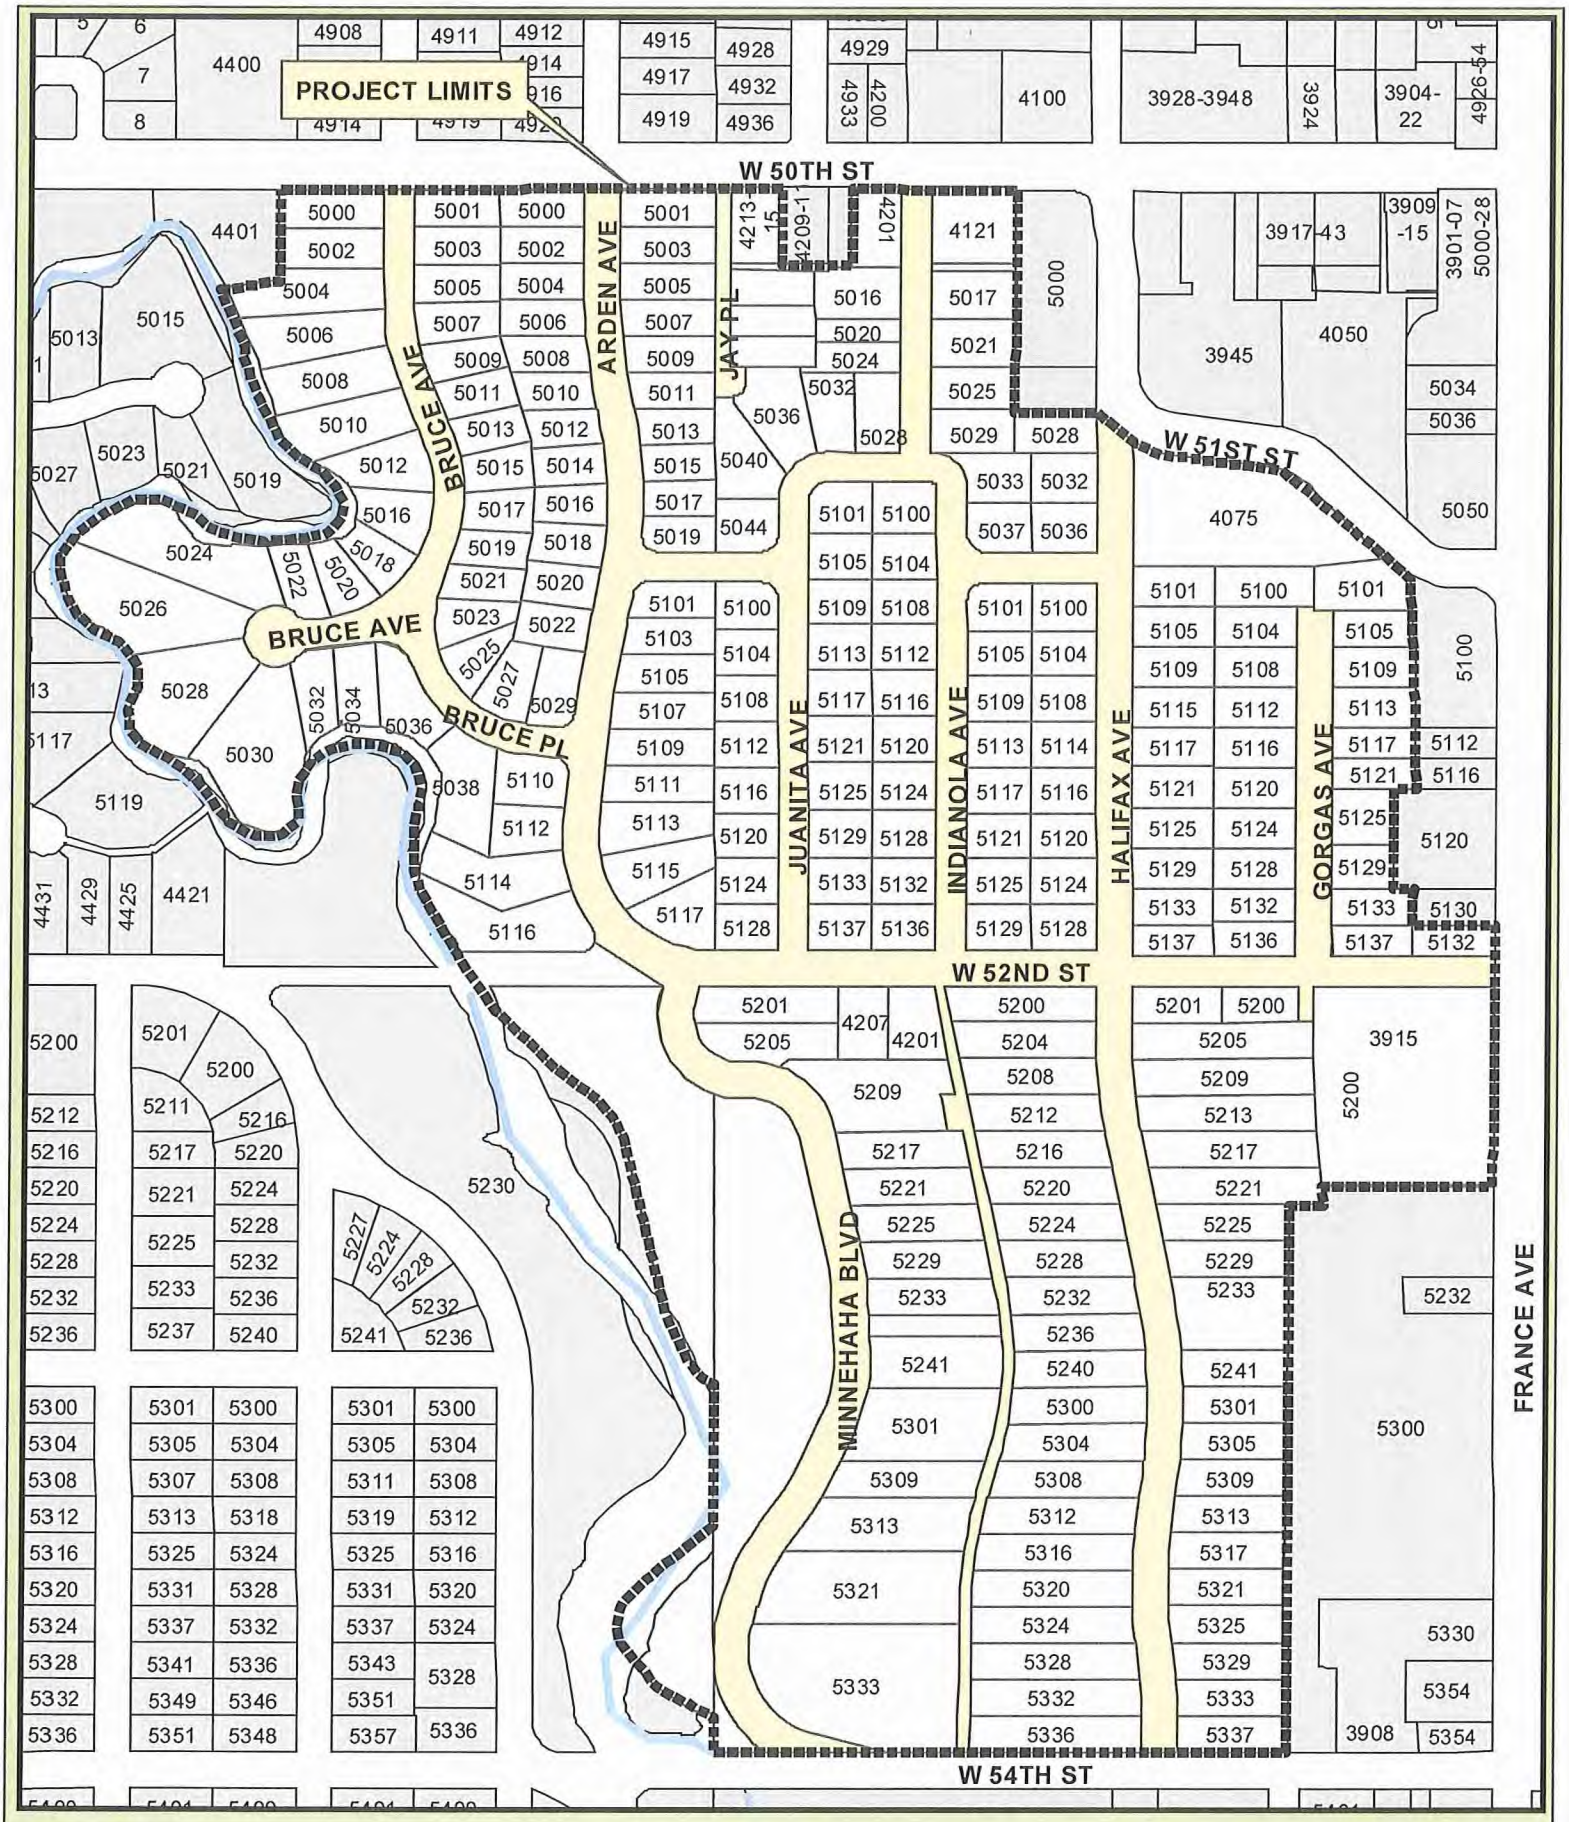

2015 Project Area
Arden Park D Neighborhood Roadway Reconstruction
Improvement No: BA-412

N
W E
S

Engineering Dept
June, 2013