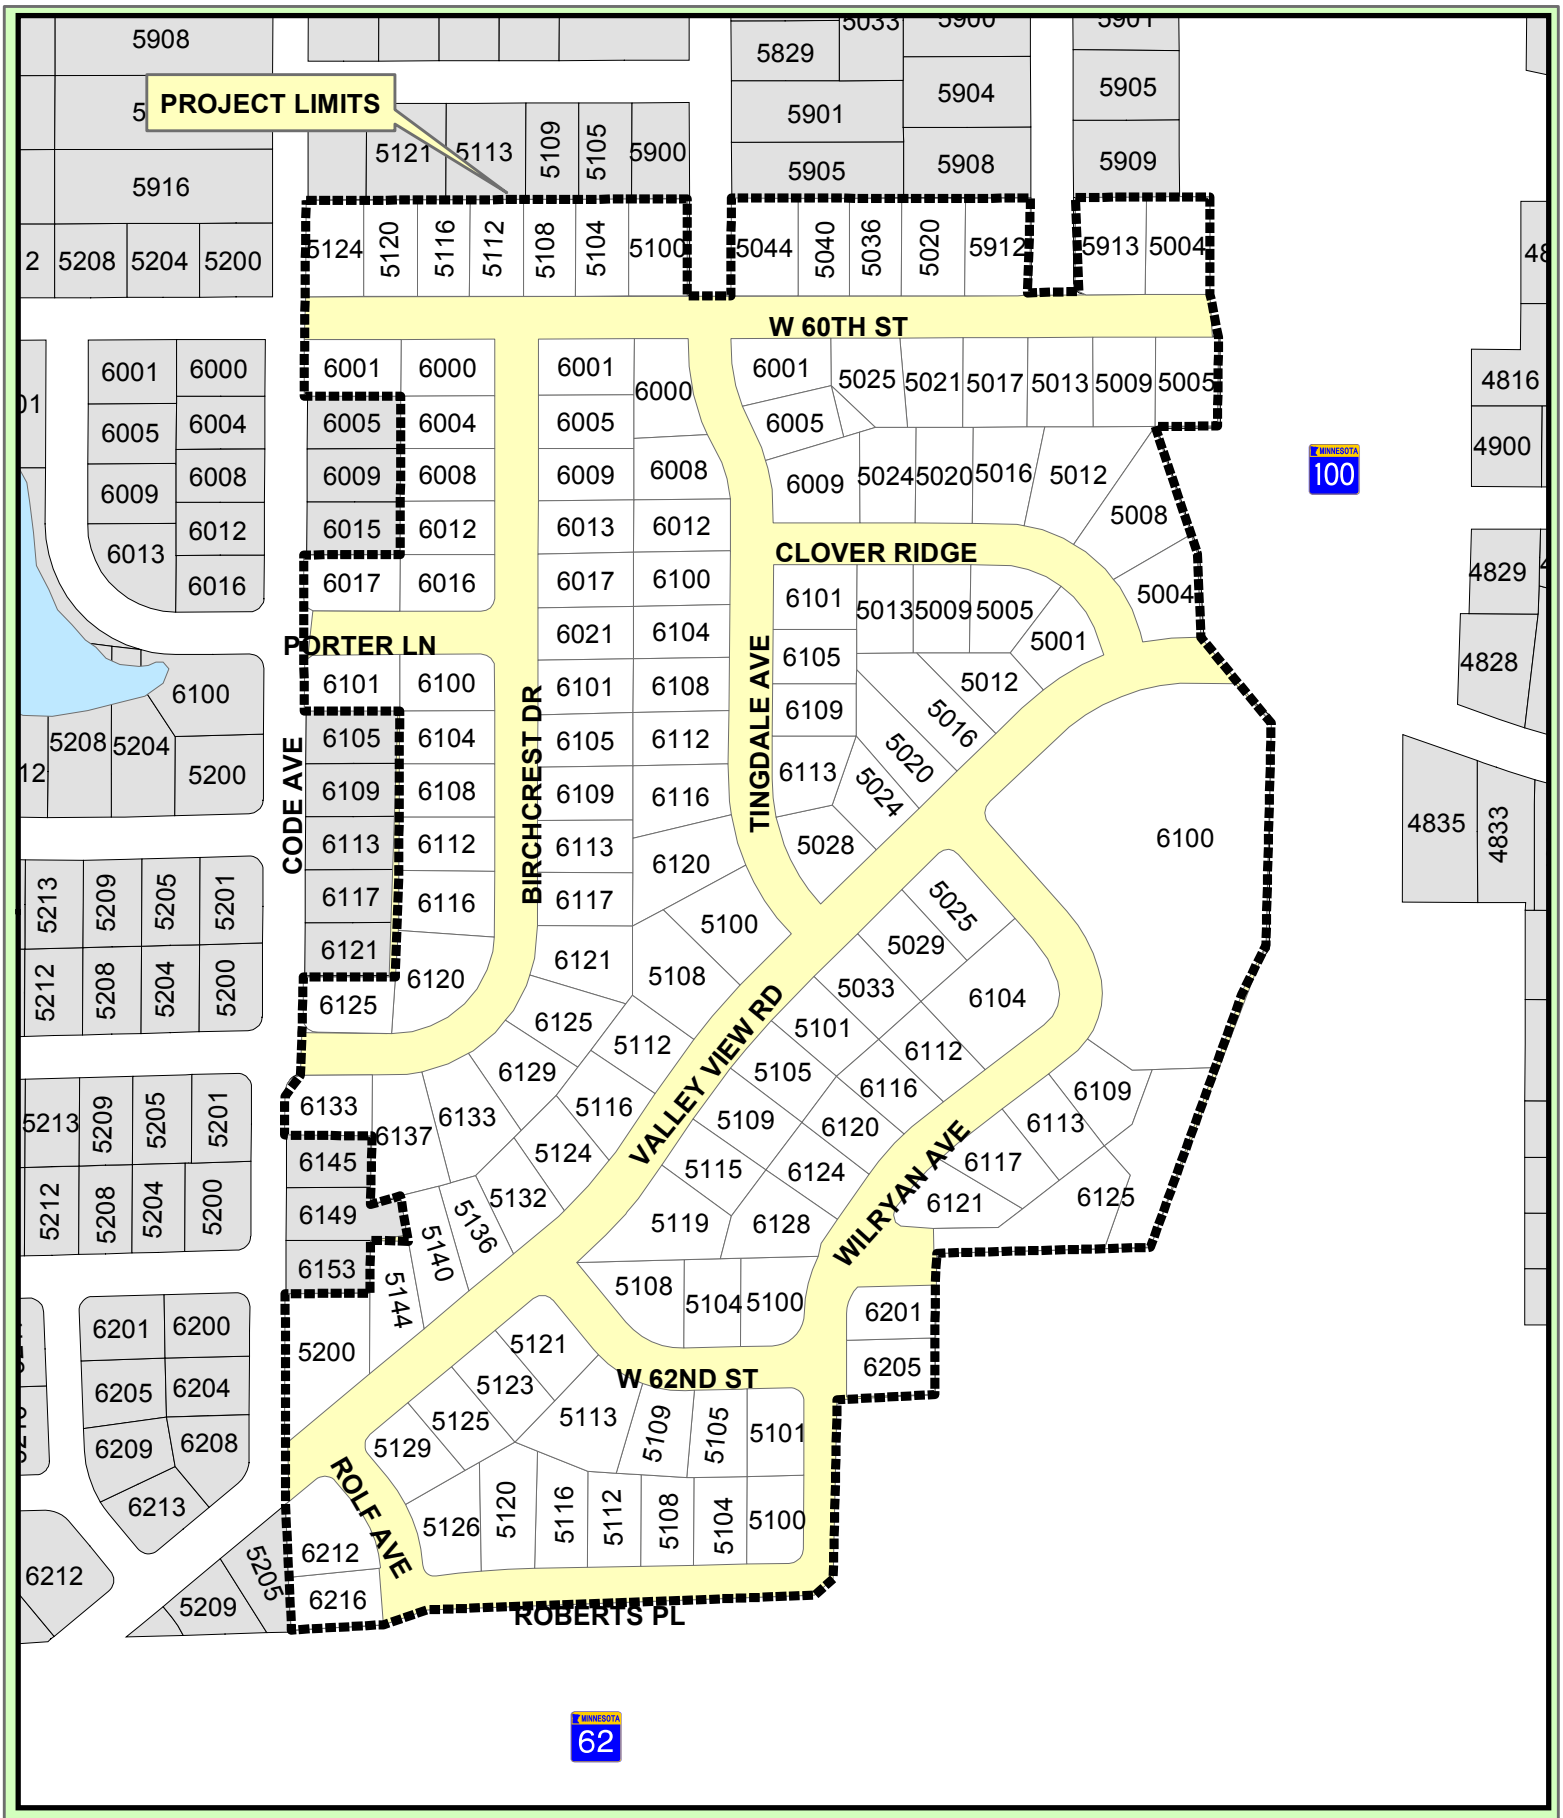

2014 Project Area
Clover Lane Addition Neighborhood Roadway Reconstruction
Improvement No: BA-410

N
W E
S

Engineering Dept
September, 2012