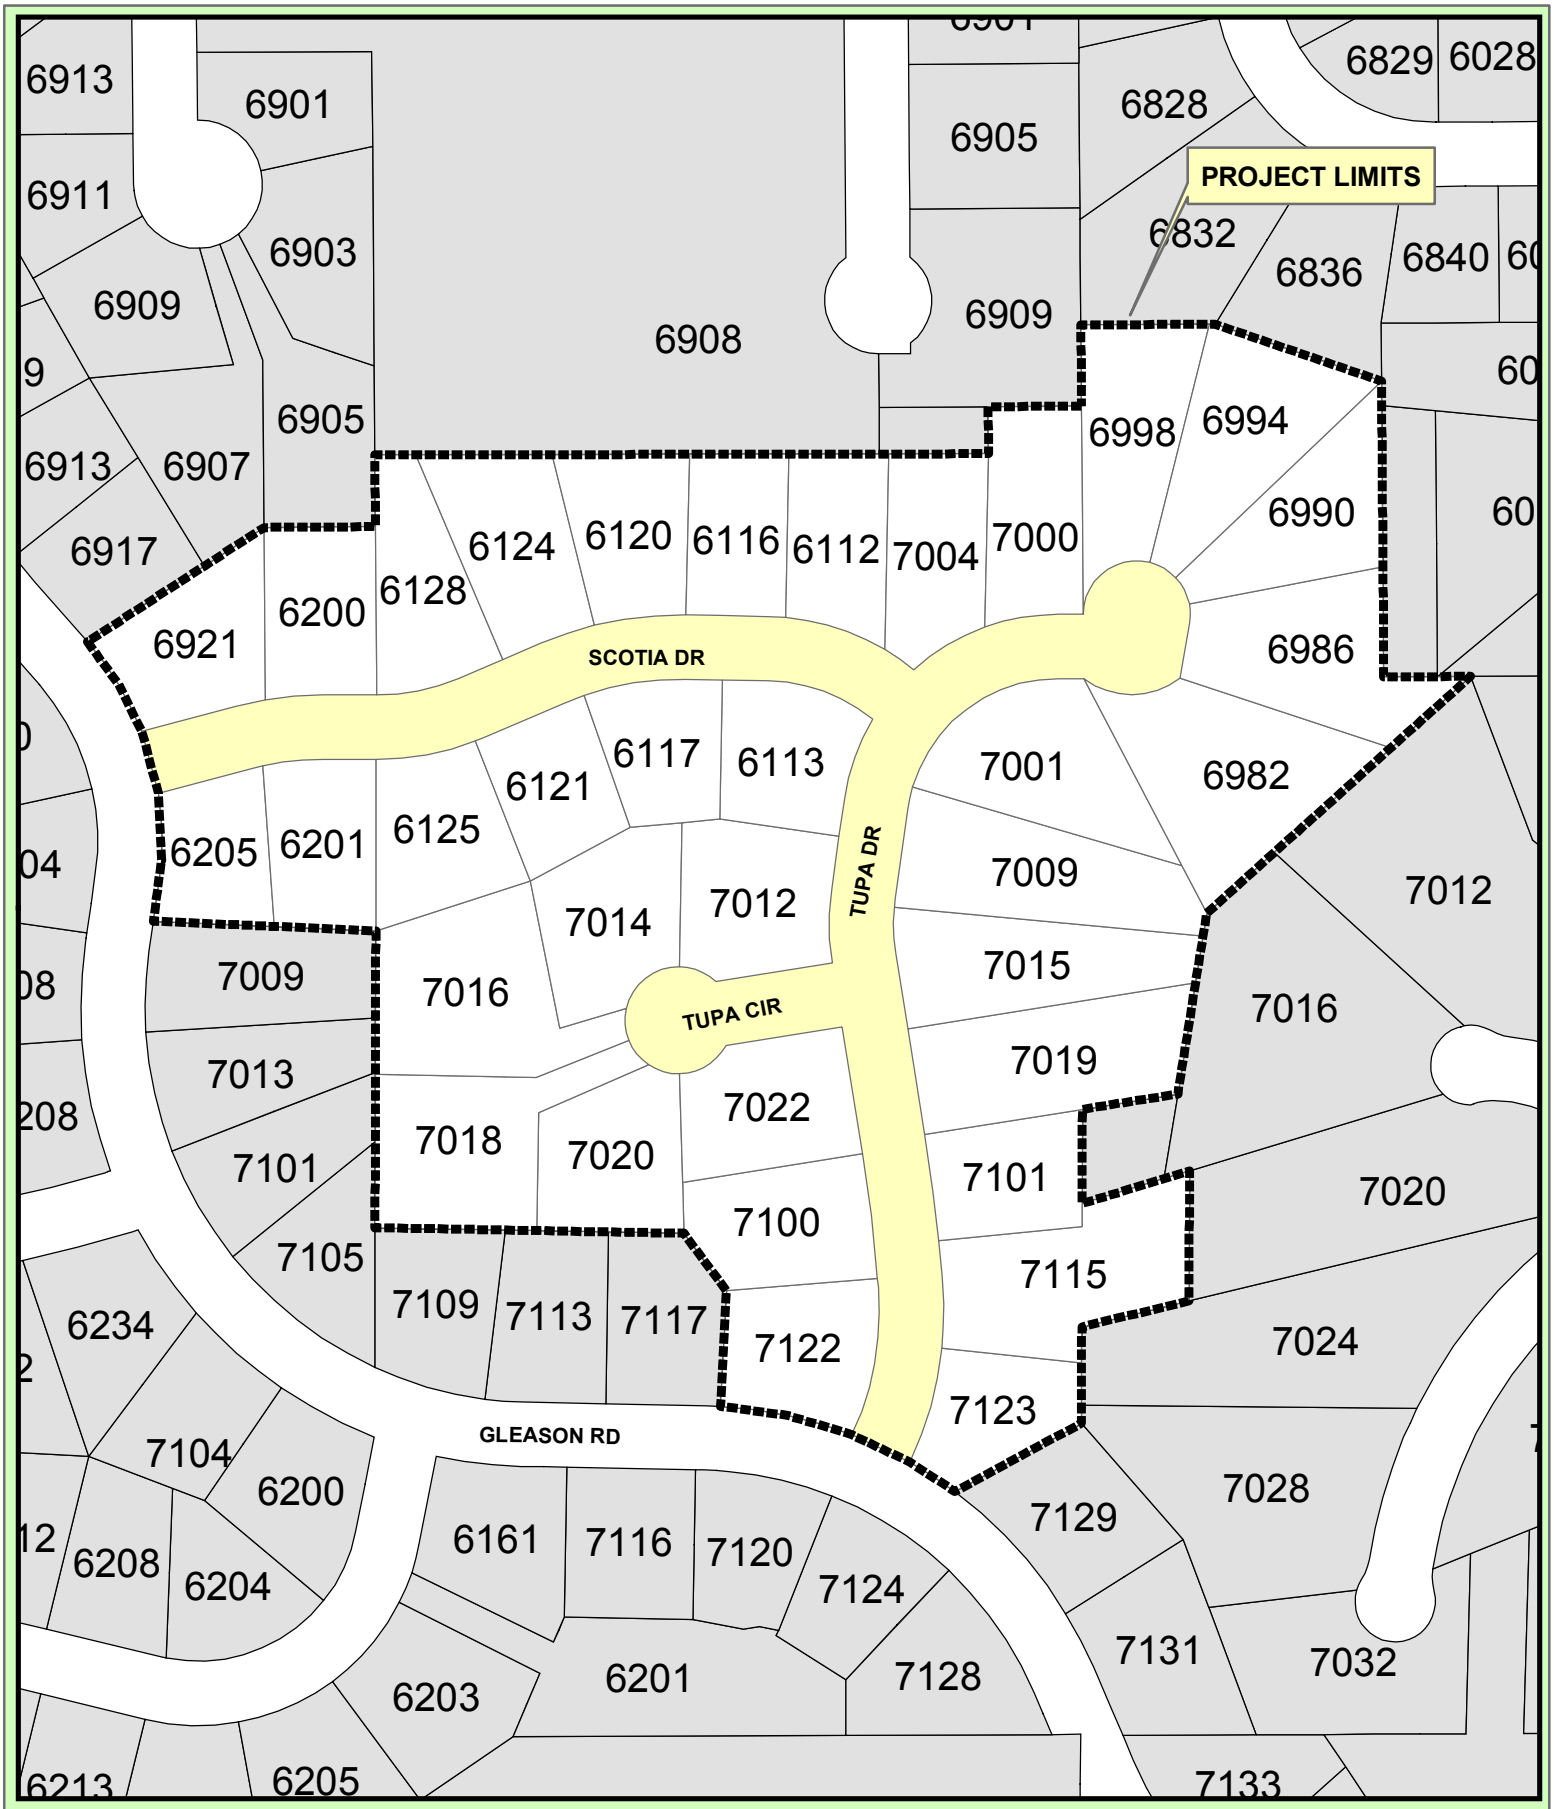


# Project Area
# Braemar Hills B Street Reconstruction
# Improvement No: BA-395

N
W E
S

Engineering Dept
May, 2012