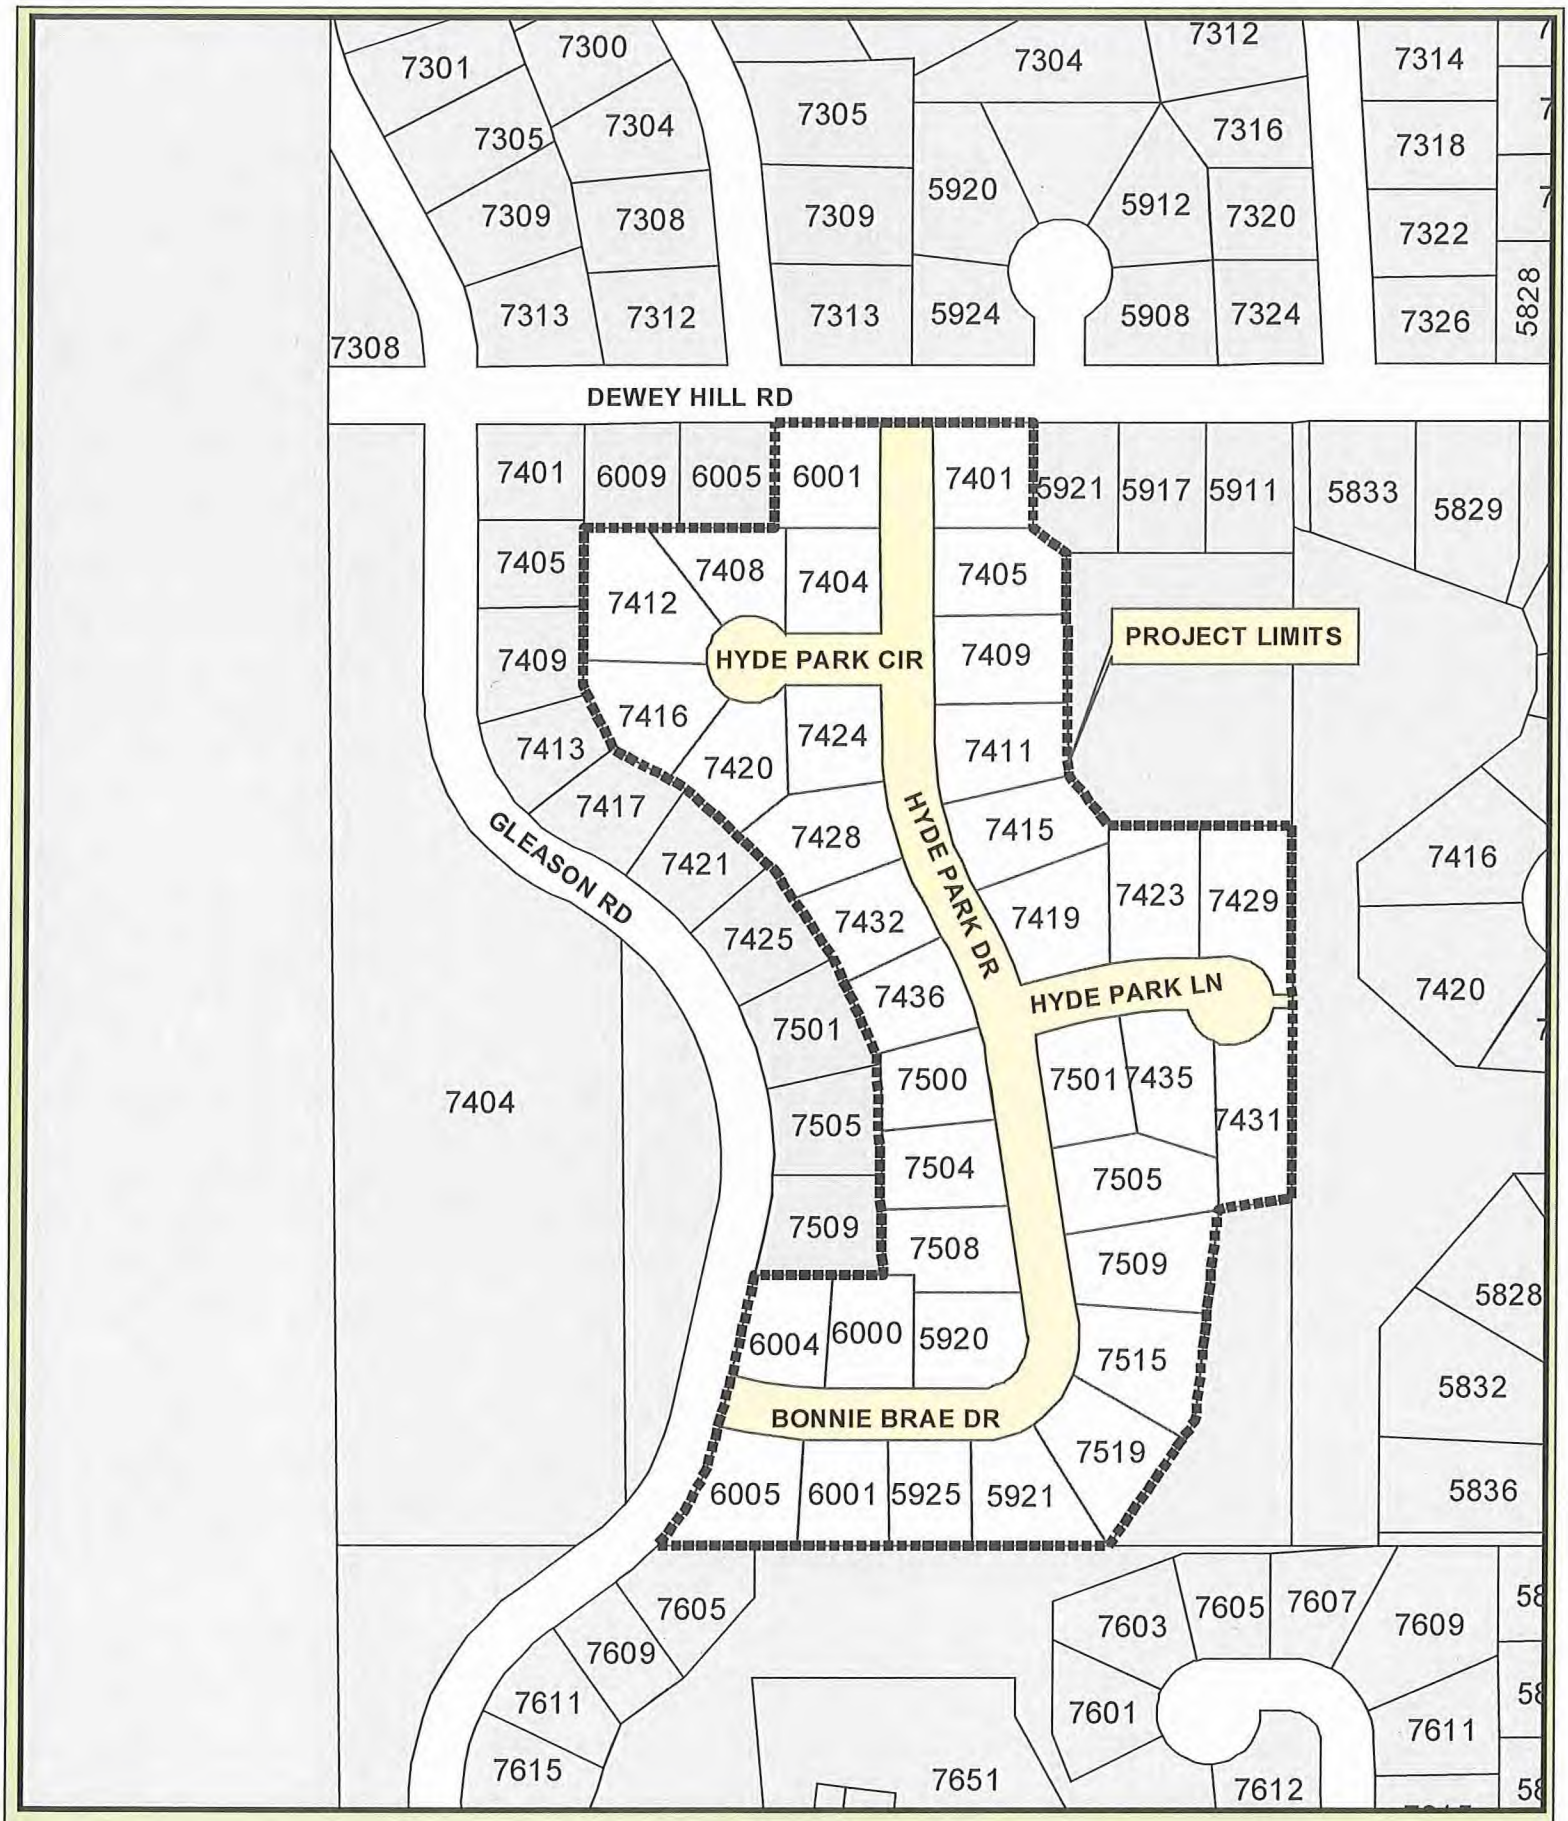

2015 Project Area
Dewey Hill G Neighborhood Roadway Reconstruction
Improvement No: BA-415

N
W E
S

Engineering Dept
June, 2013