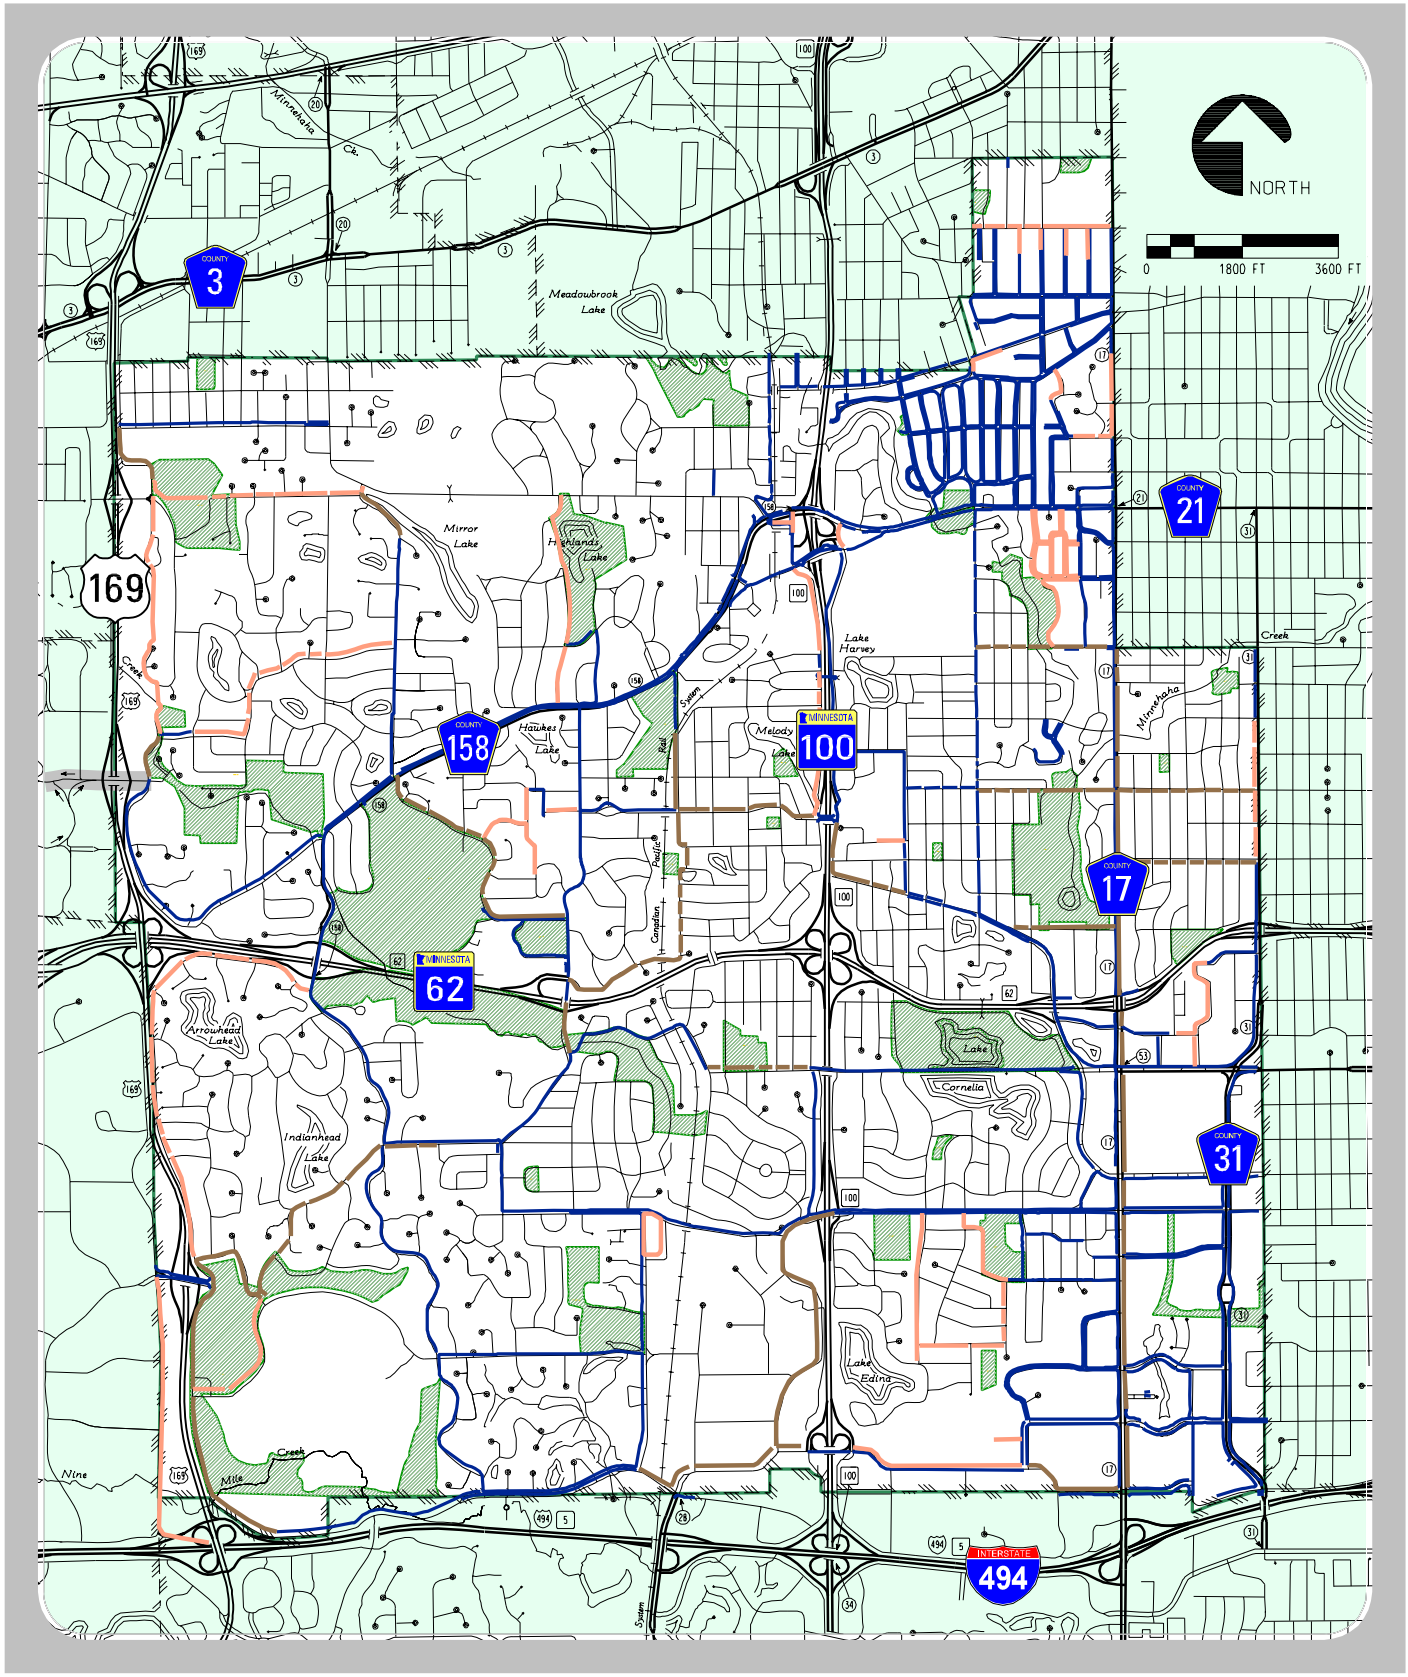

LEGEND:

- Existing Sidewalk
- Proposed School / Business Sidewalk
- Proposed State-Aid Sidewalk

Note: Park Pathways are included on Figure 7.11

City of Edina
2008 Comprehensive Plan Update

Sidewalk Facilities

Figure 7.10

Date Printed: 10/22/2008
WSB Filename: K:\01686-03\Cad\Plan\fig-7-10.dgn