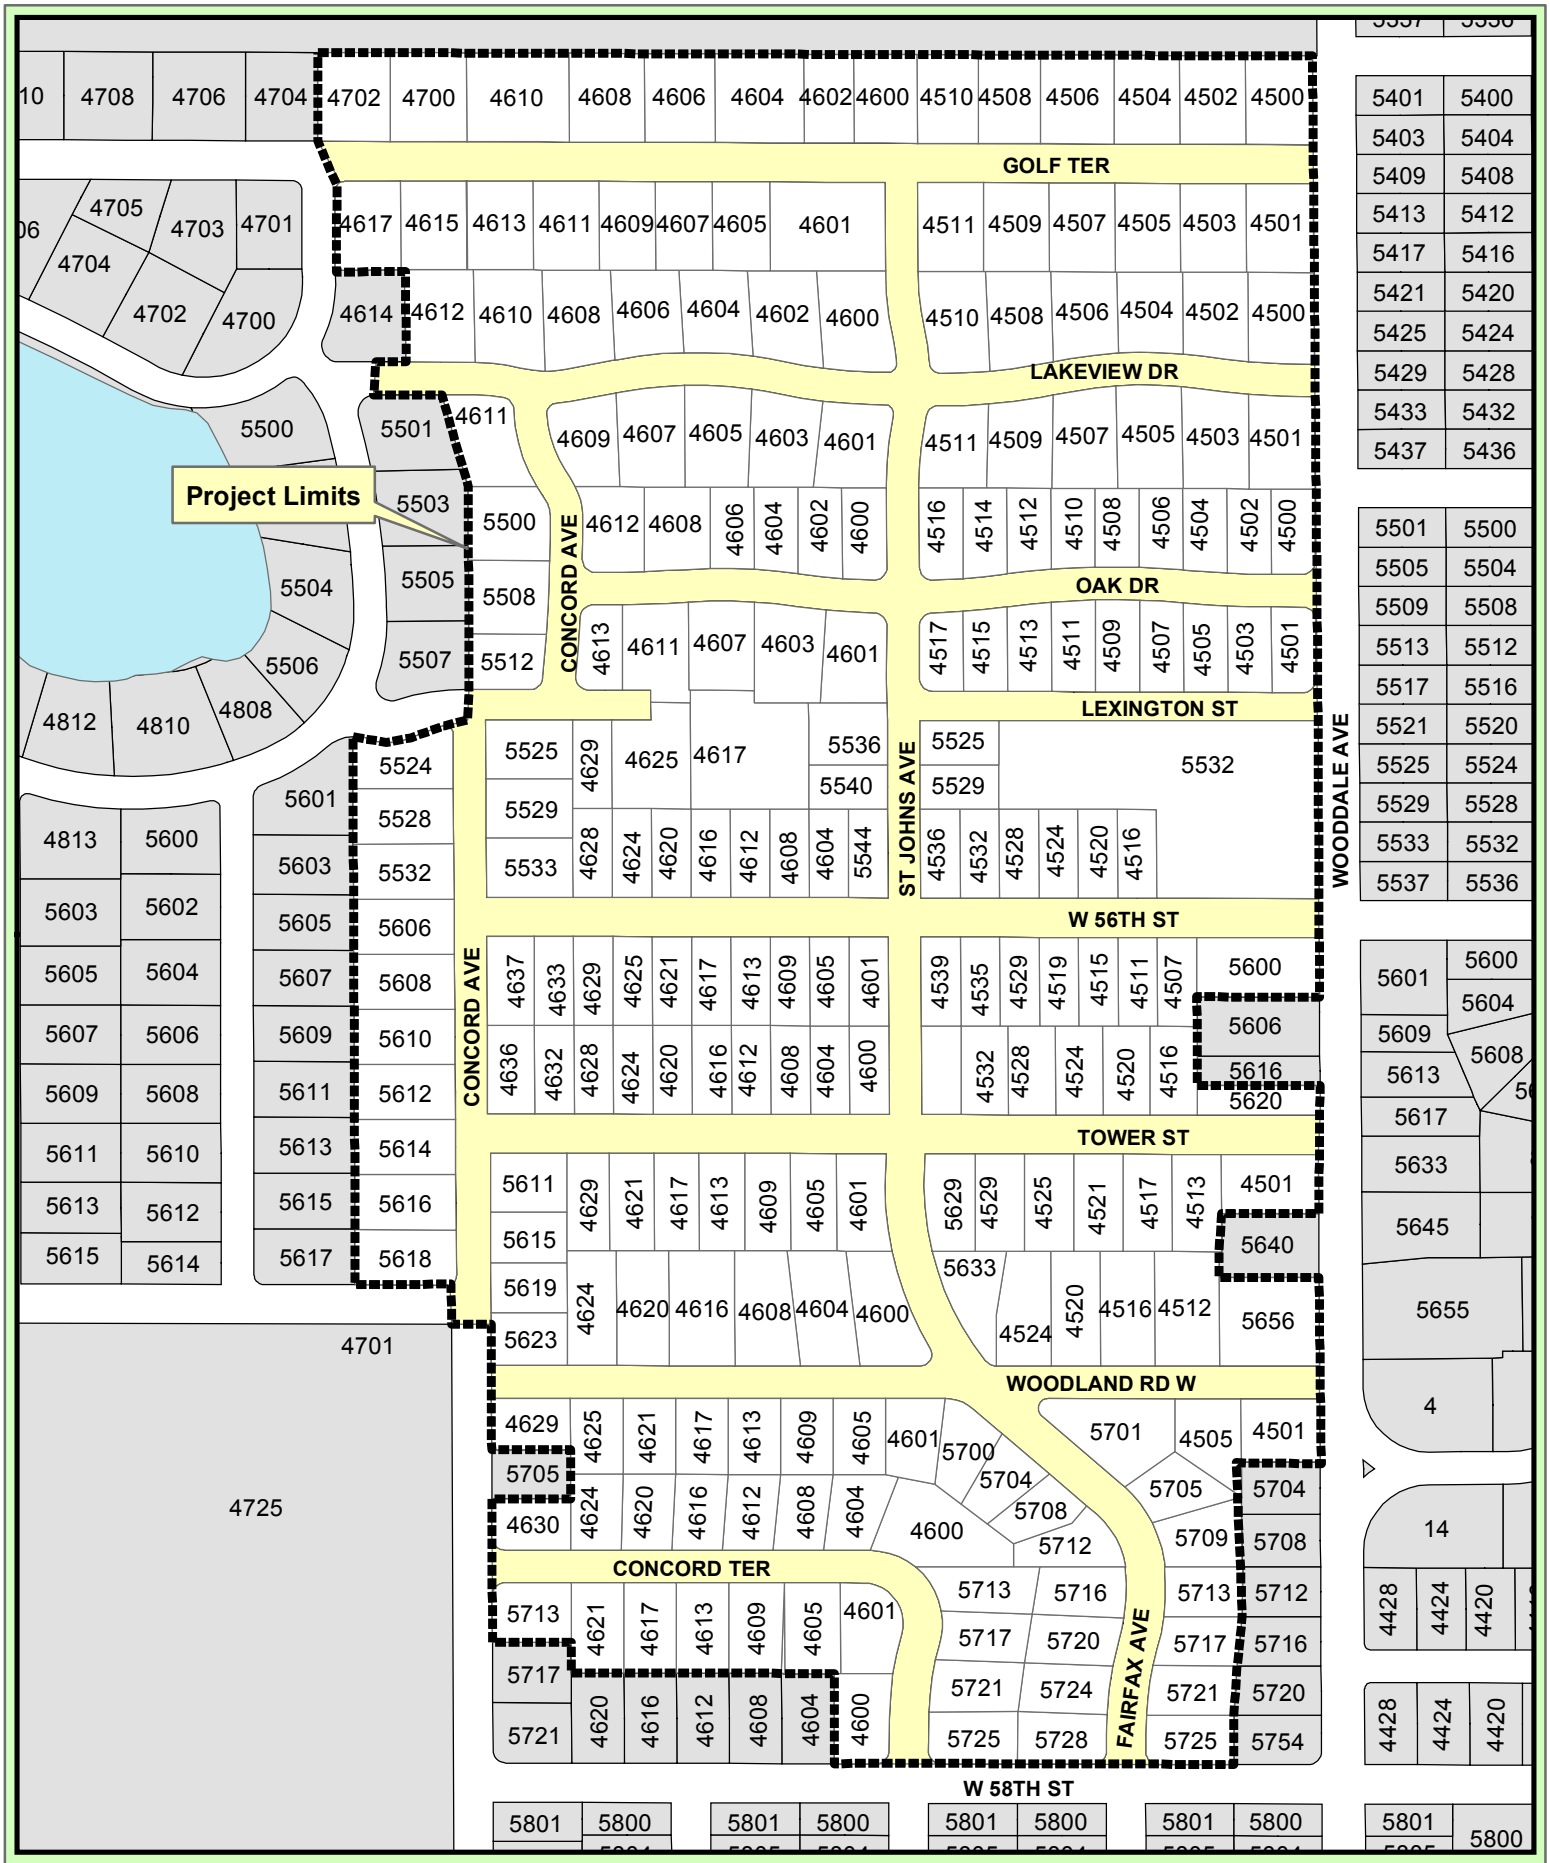

2016 Project Area
Golf Terrace B Neighborhood
Roadway Reconstruction
Improvement No: BA-420

N
W E
S

Engineering Dept
October, 2013