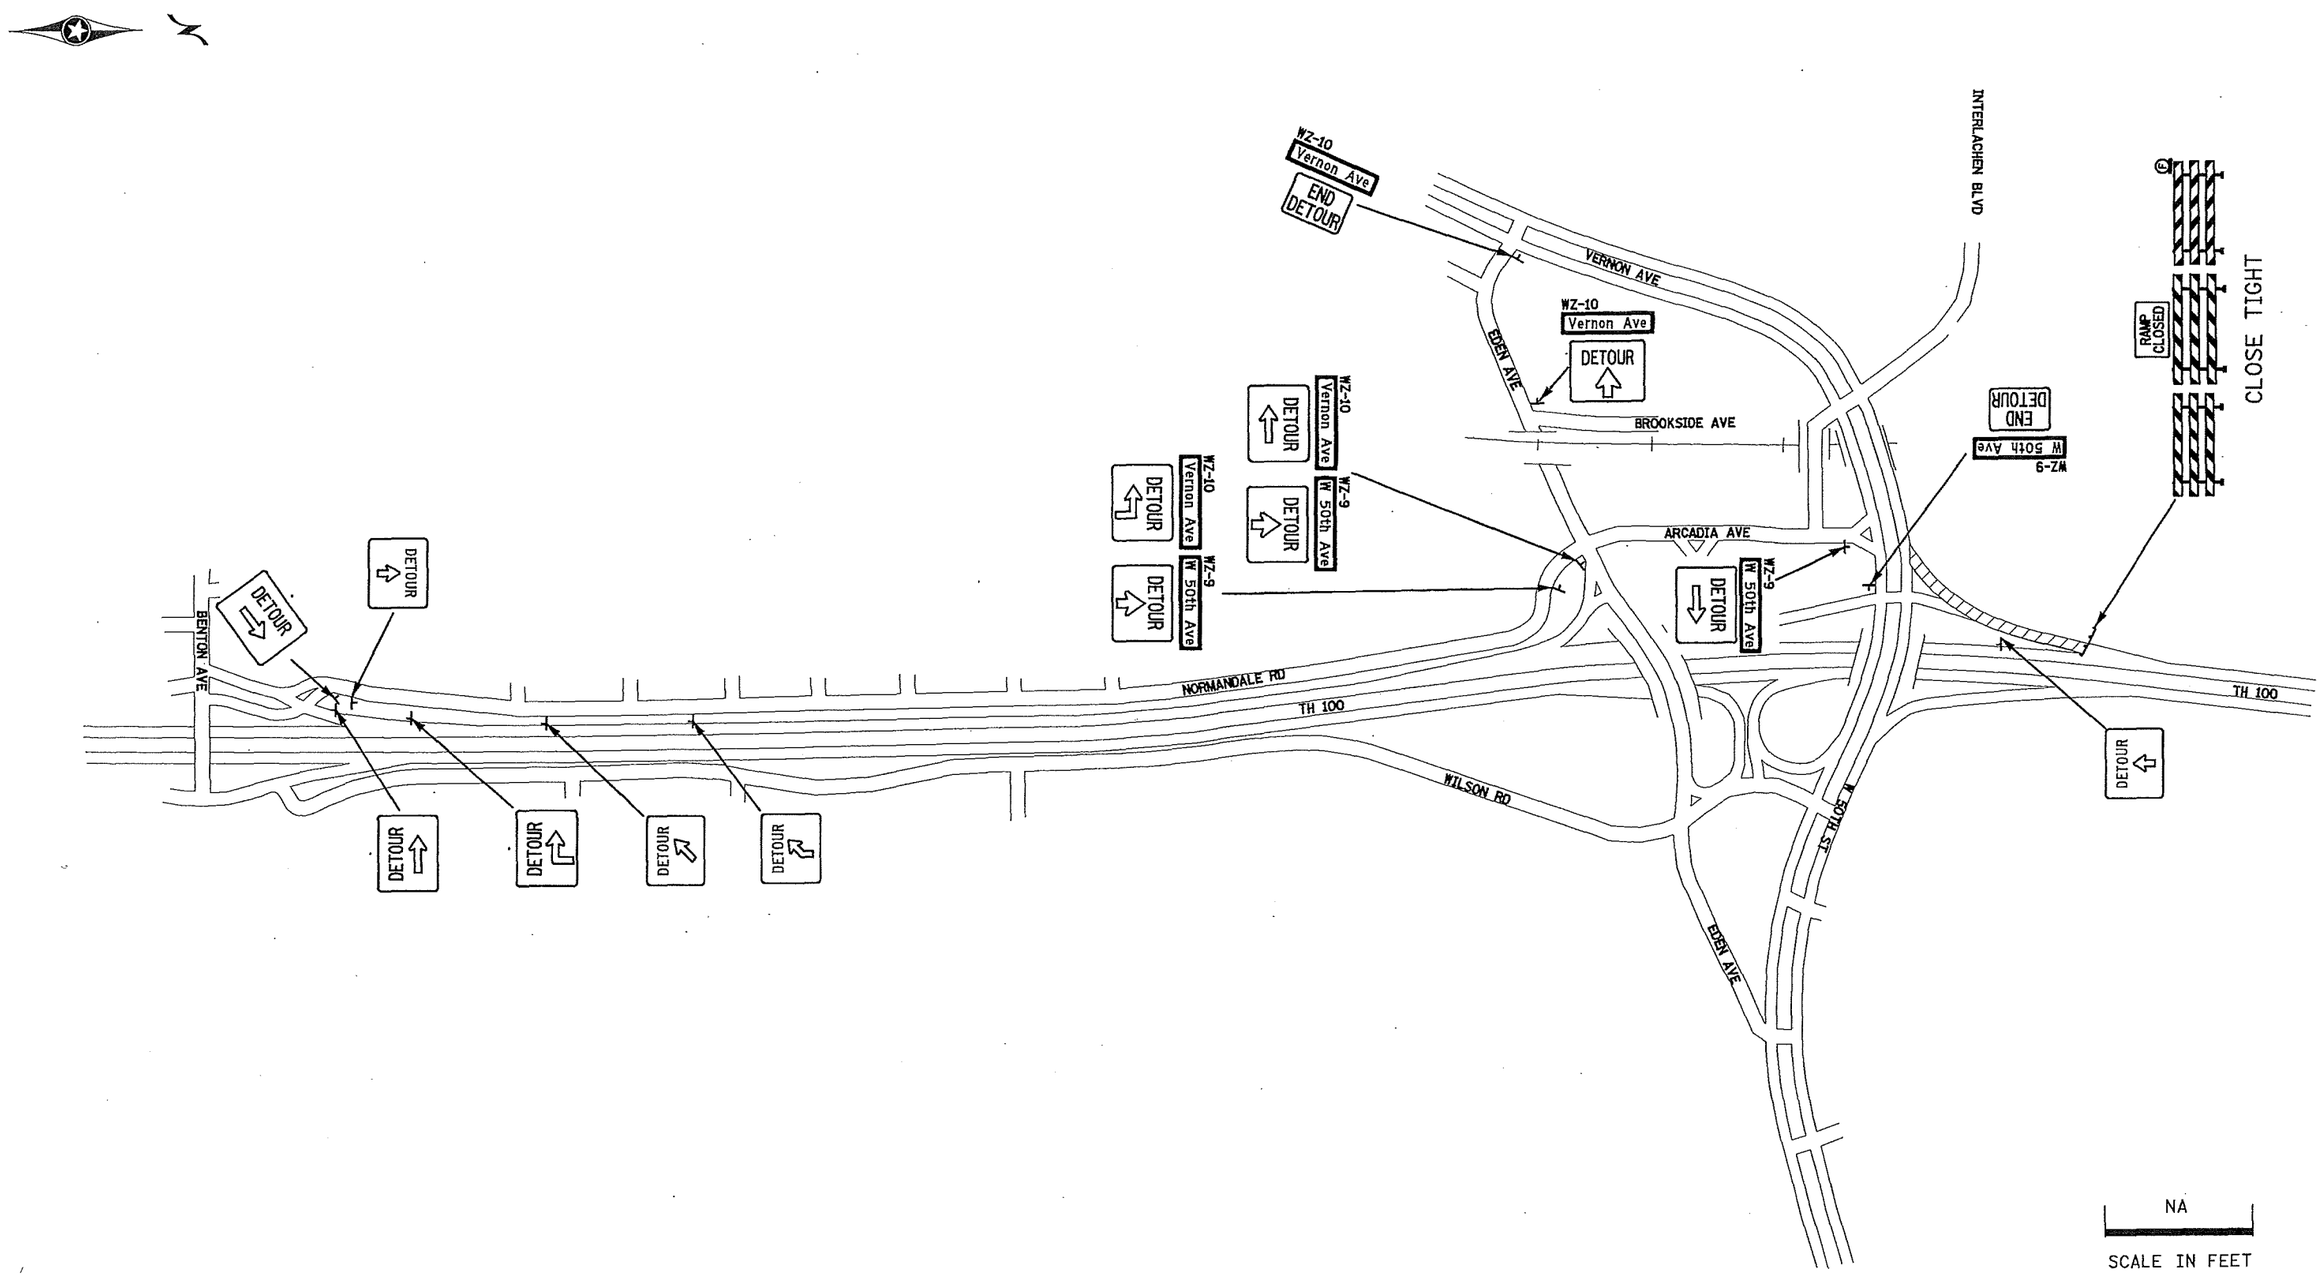

50th/VERNON RAMP DETOUR

DISTRICT *: METRO
IPLOT NAME: 1273451_TCtyp6
PATH & FILENAME: IP_PWP-dl76235N\273451_TCtypdgn

PLOTTED/REVISED: 3/9/2016

DETOURS

DRAWN BY: SBM	CHECKED BY: KMF	CERTIFIED BY [signature] LICENSED PROFESSIONAL ENGINEER	LIC. NO. 45918	DATE 3/9/2016	STATE PROJ. NO. 2734-51 (TH 100)	SHEET NO. TC6	OF TC9	SHEETS

PLOTTED/REVISED: 3/9/2016

DISTRICT #: METRO
IPLOT NAME: 27345I_TC2
PATH & FILENAME: IP_PWP:dl76235\27345I_TC.dgn

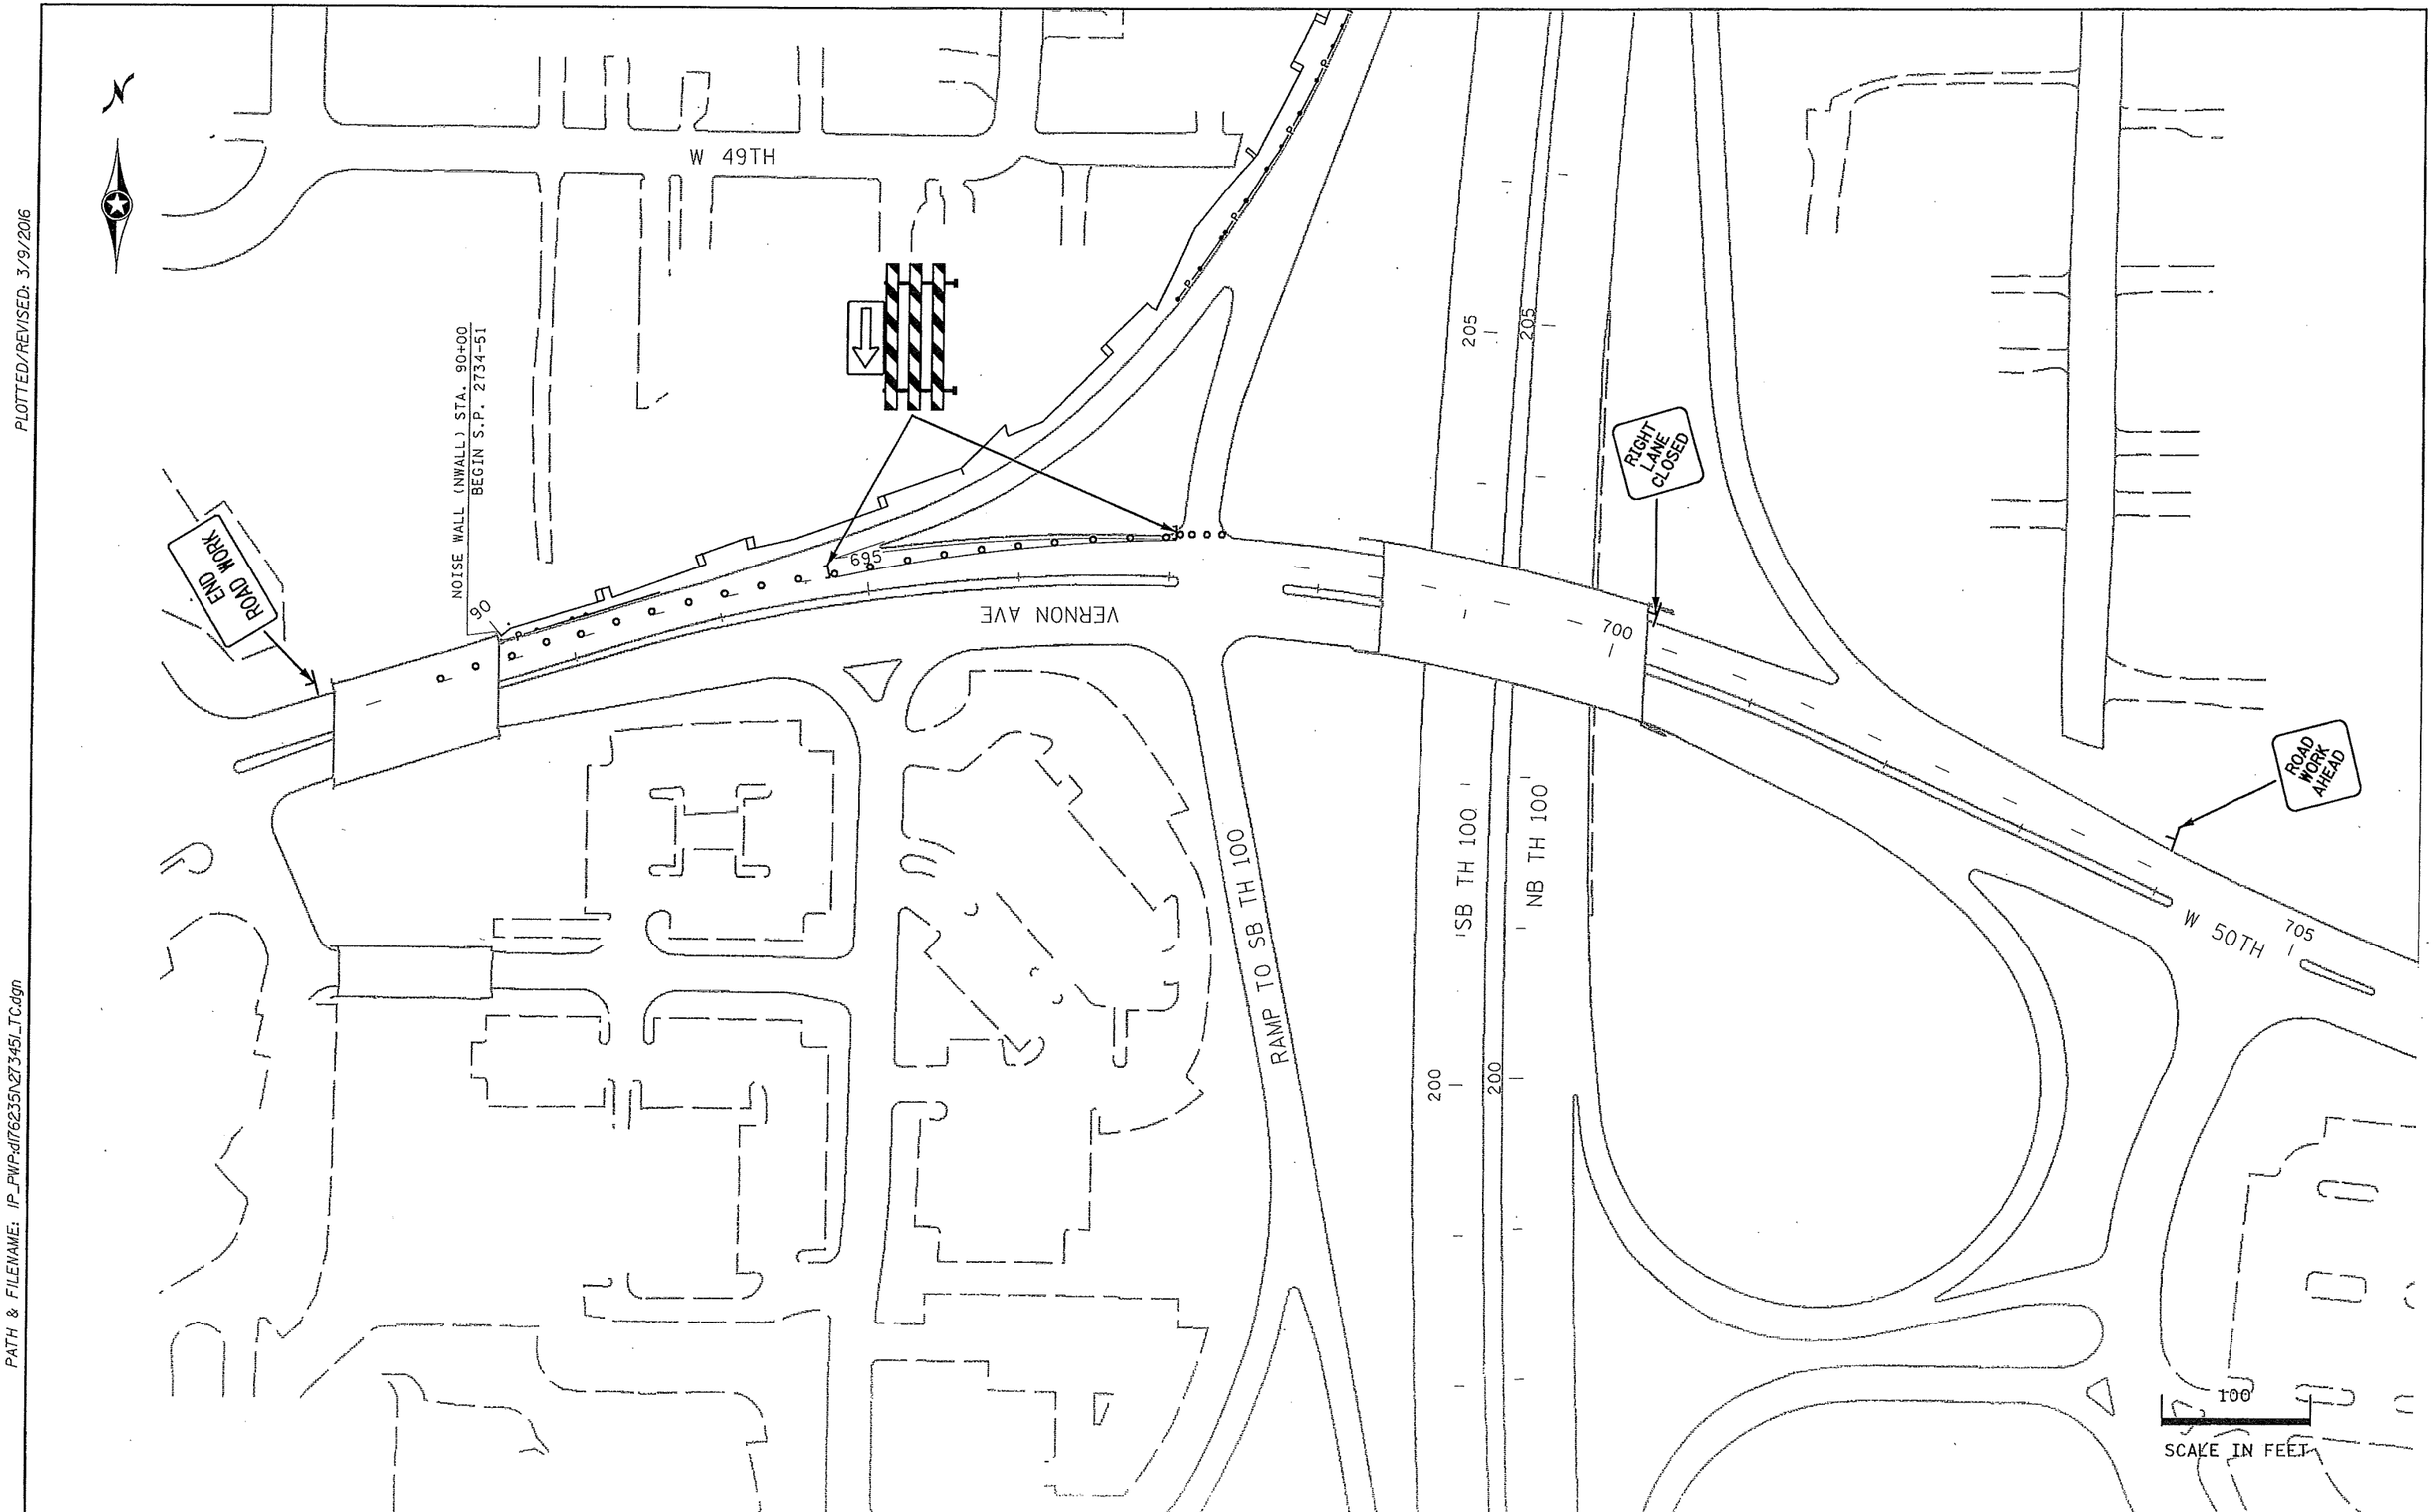

TRAFFIC CONTROL DETAILS

DRAWN BY: SBM	CHECKED BY: KMF	CERTIFIED BY Tiffany Kauth (LICENSED PROFESSIONAL ENGINEER) LIC. NO. 45918 DATE 3/9/2016	STATE PROJ. NO. 2734-51 (TH 100) SHEET NO. TC7 OF TC9 SHEETS