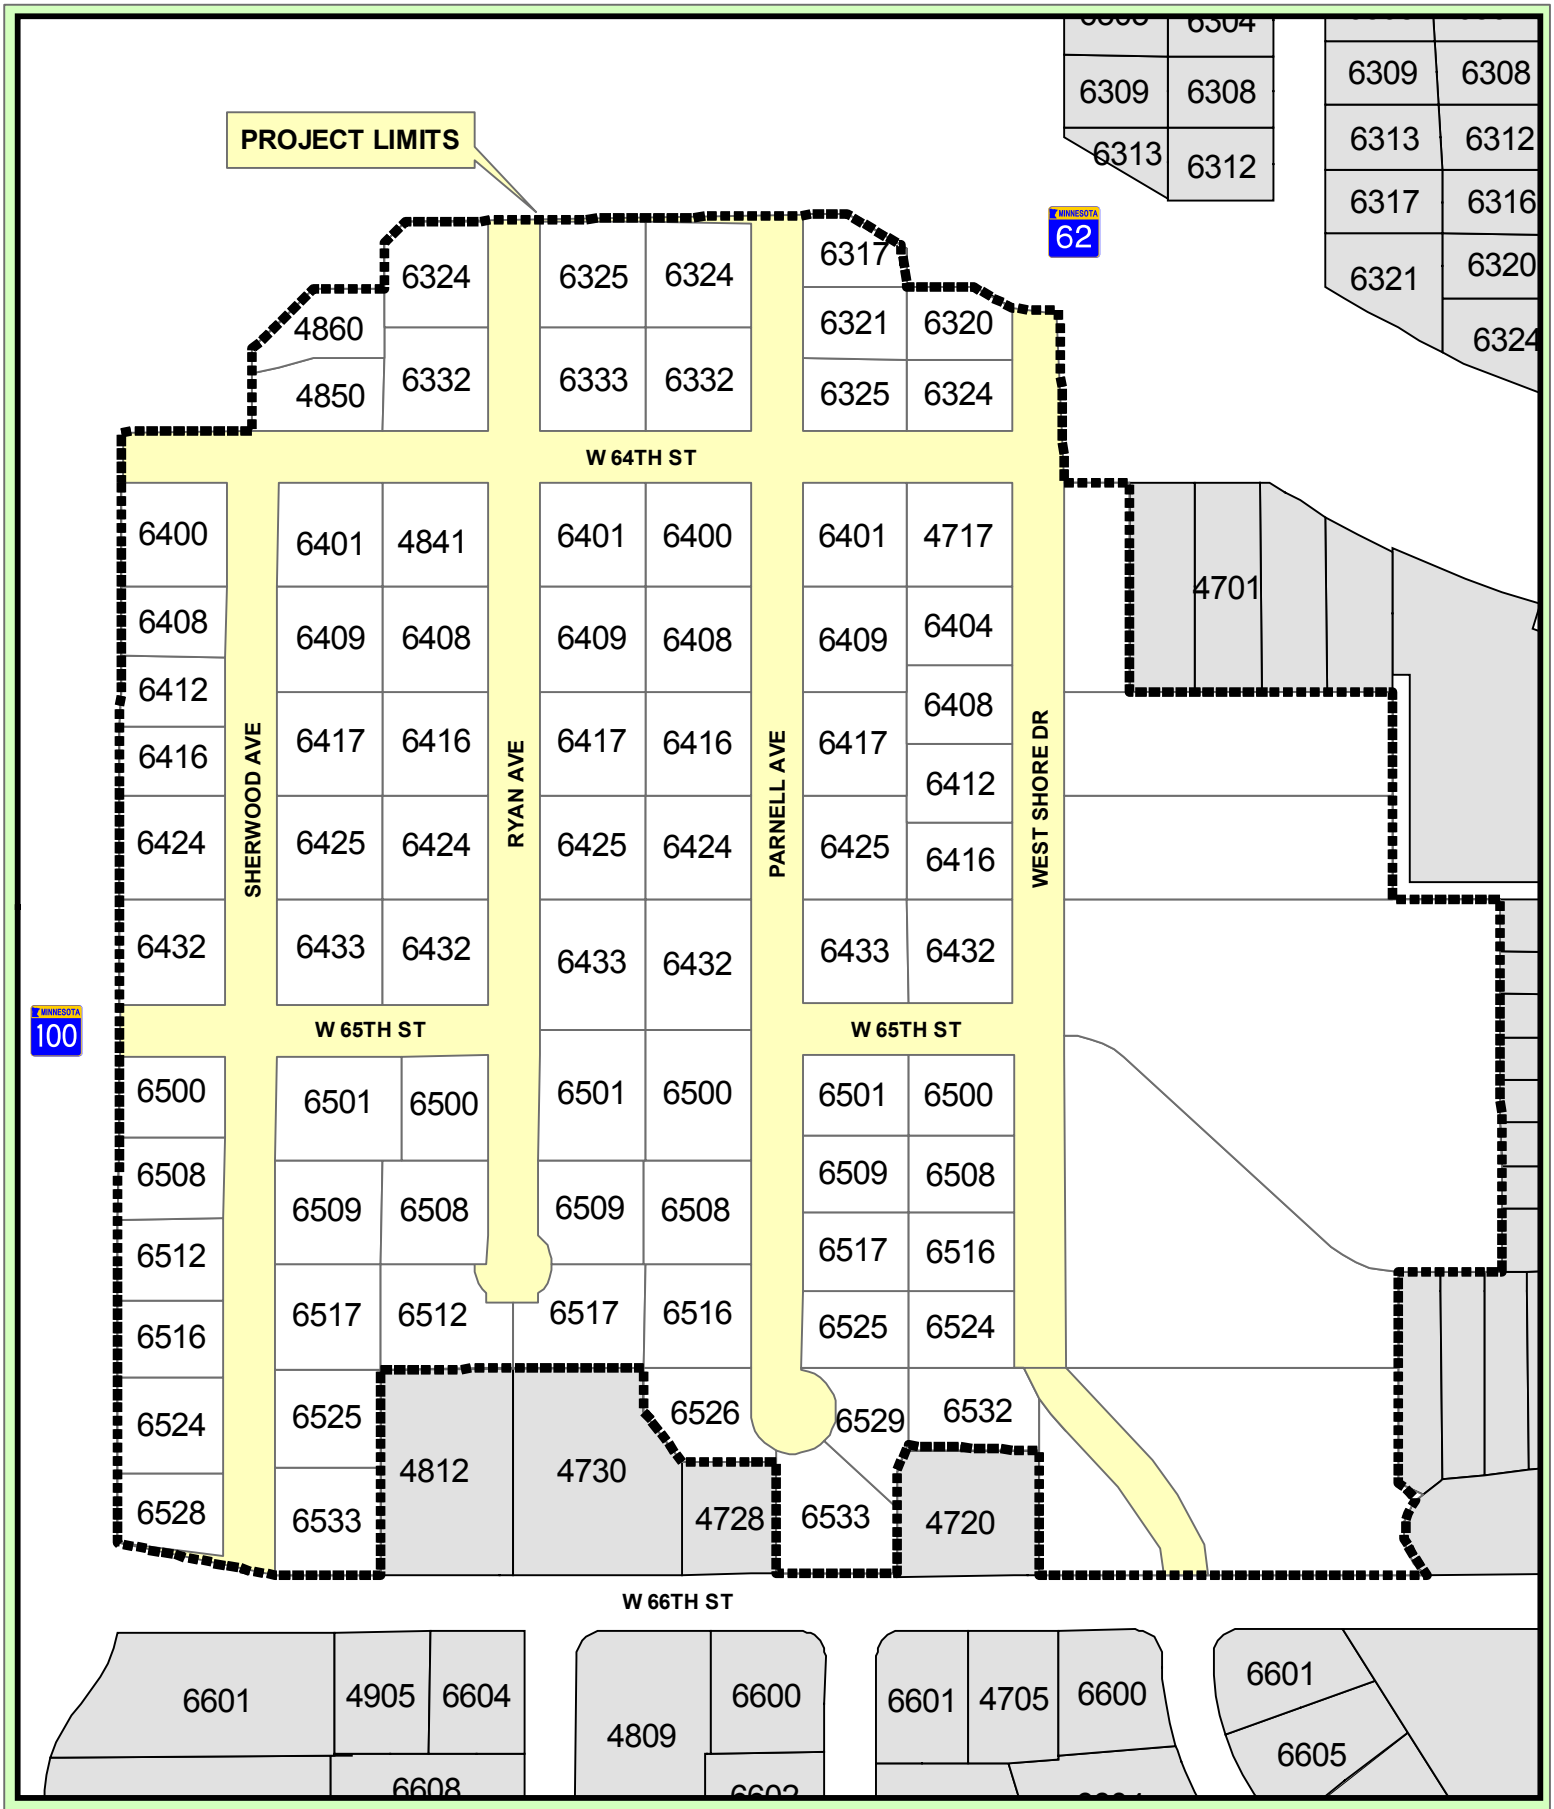

Project Area
Normandale Street Reconstruction
Improvement No: BA-394

N
W E
S

Engineering Dept
March, 2012