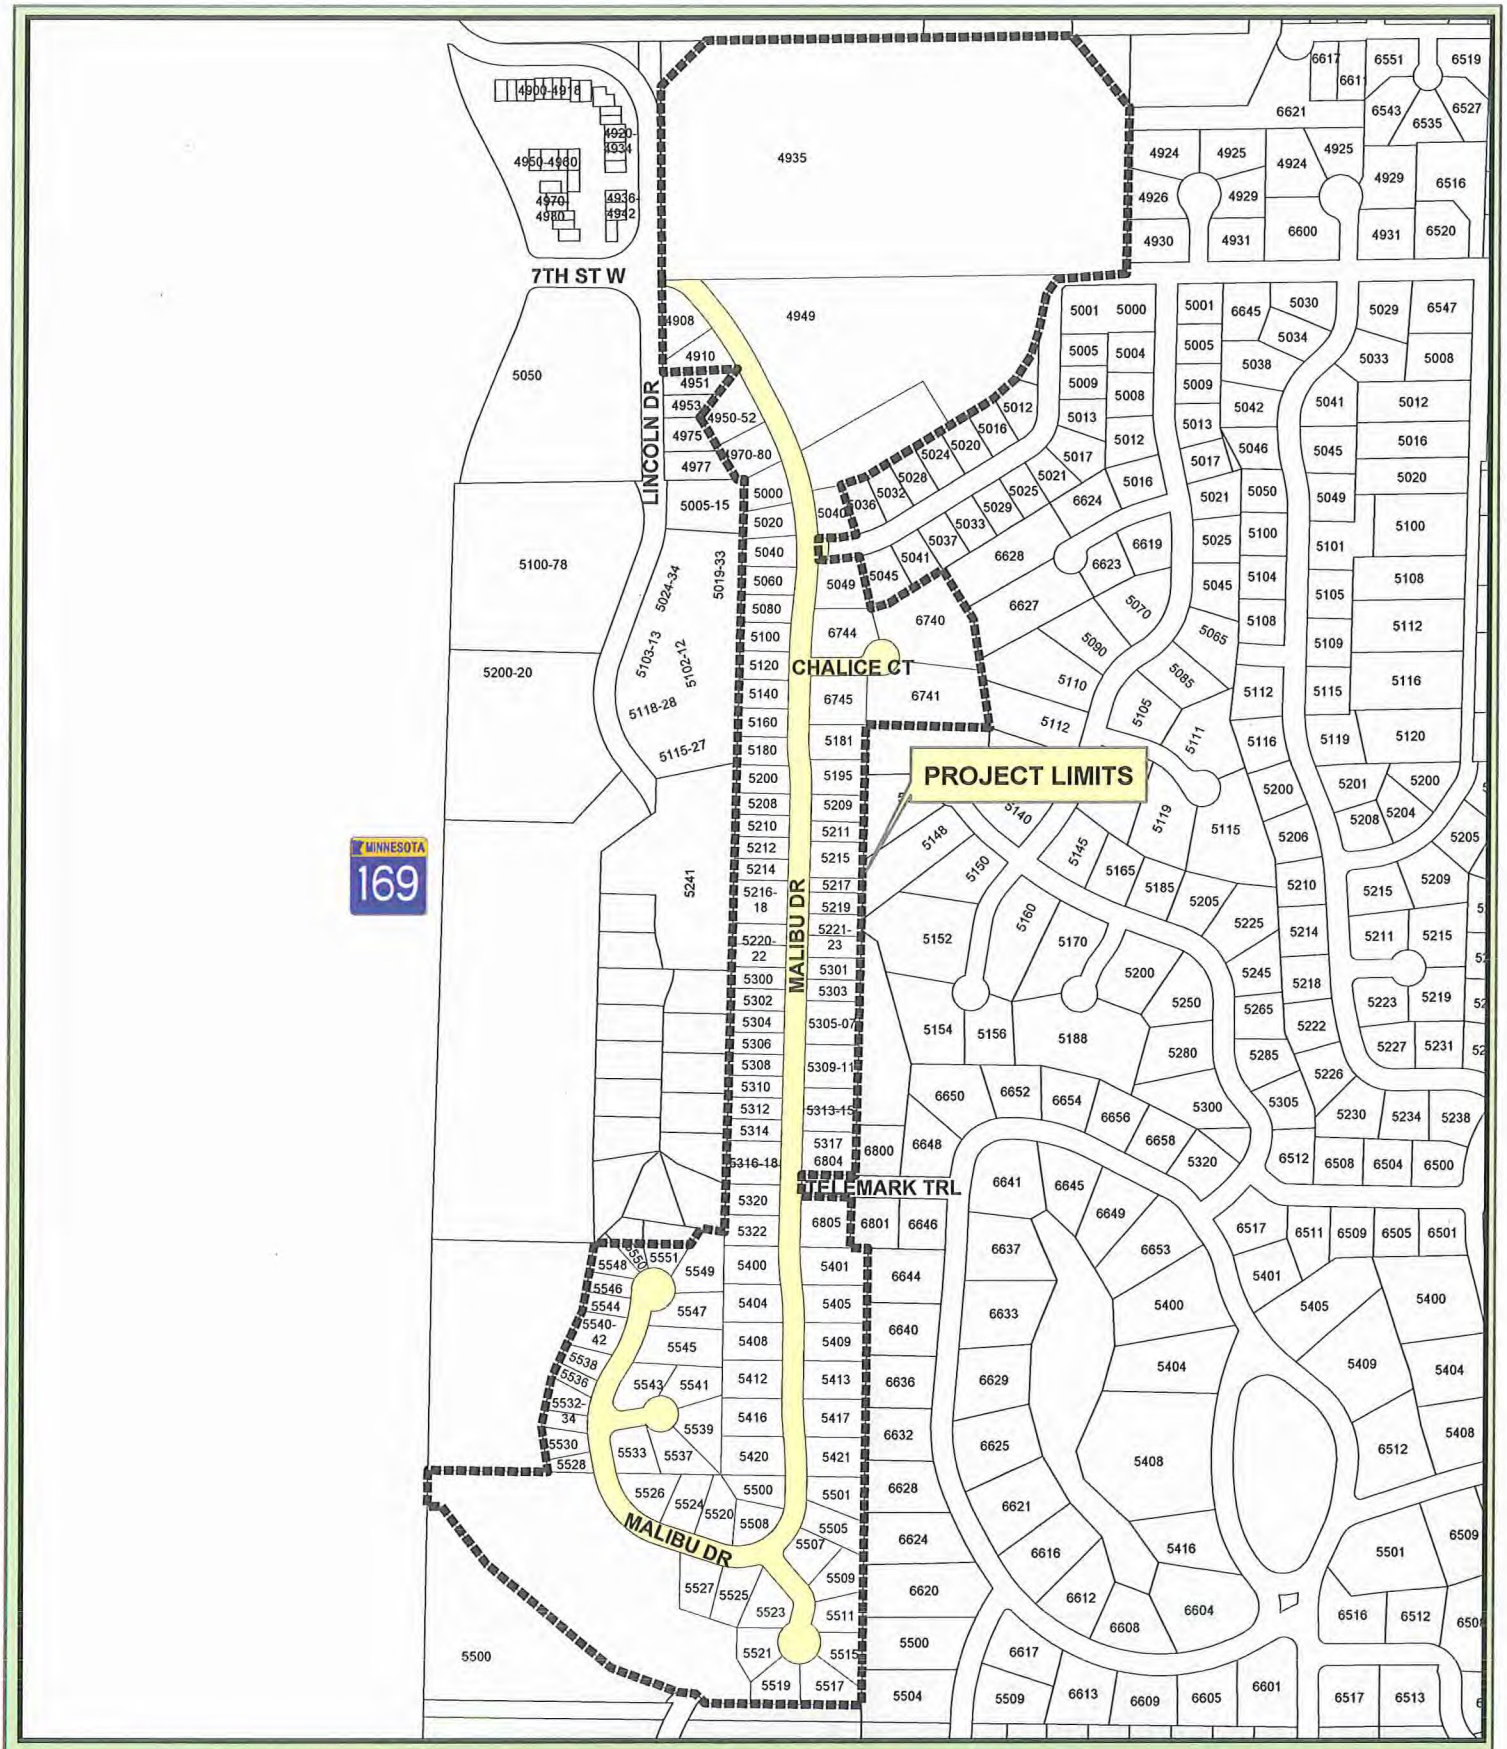

Project Area
Parkwood Knolls B Neighborhood
Roadway Reconstruction
Improvement No: BA-419

N
W E
S

Engineering Dept
August, 2013