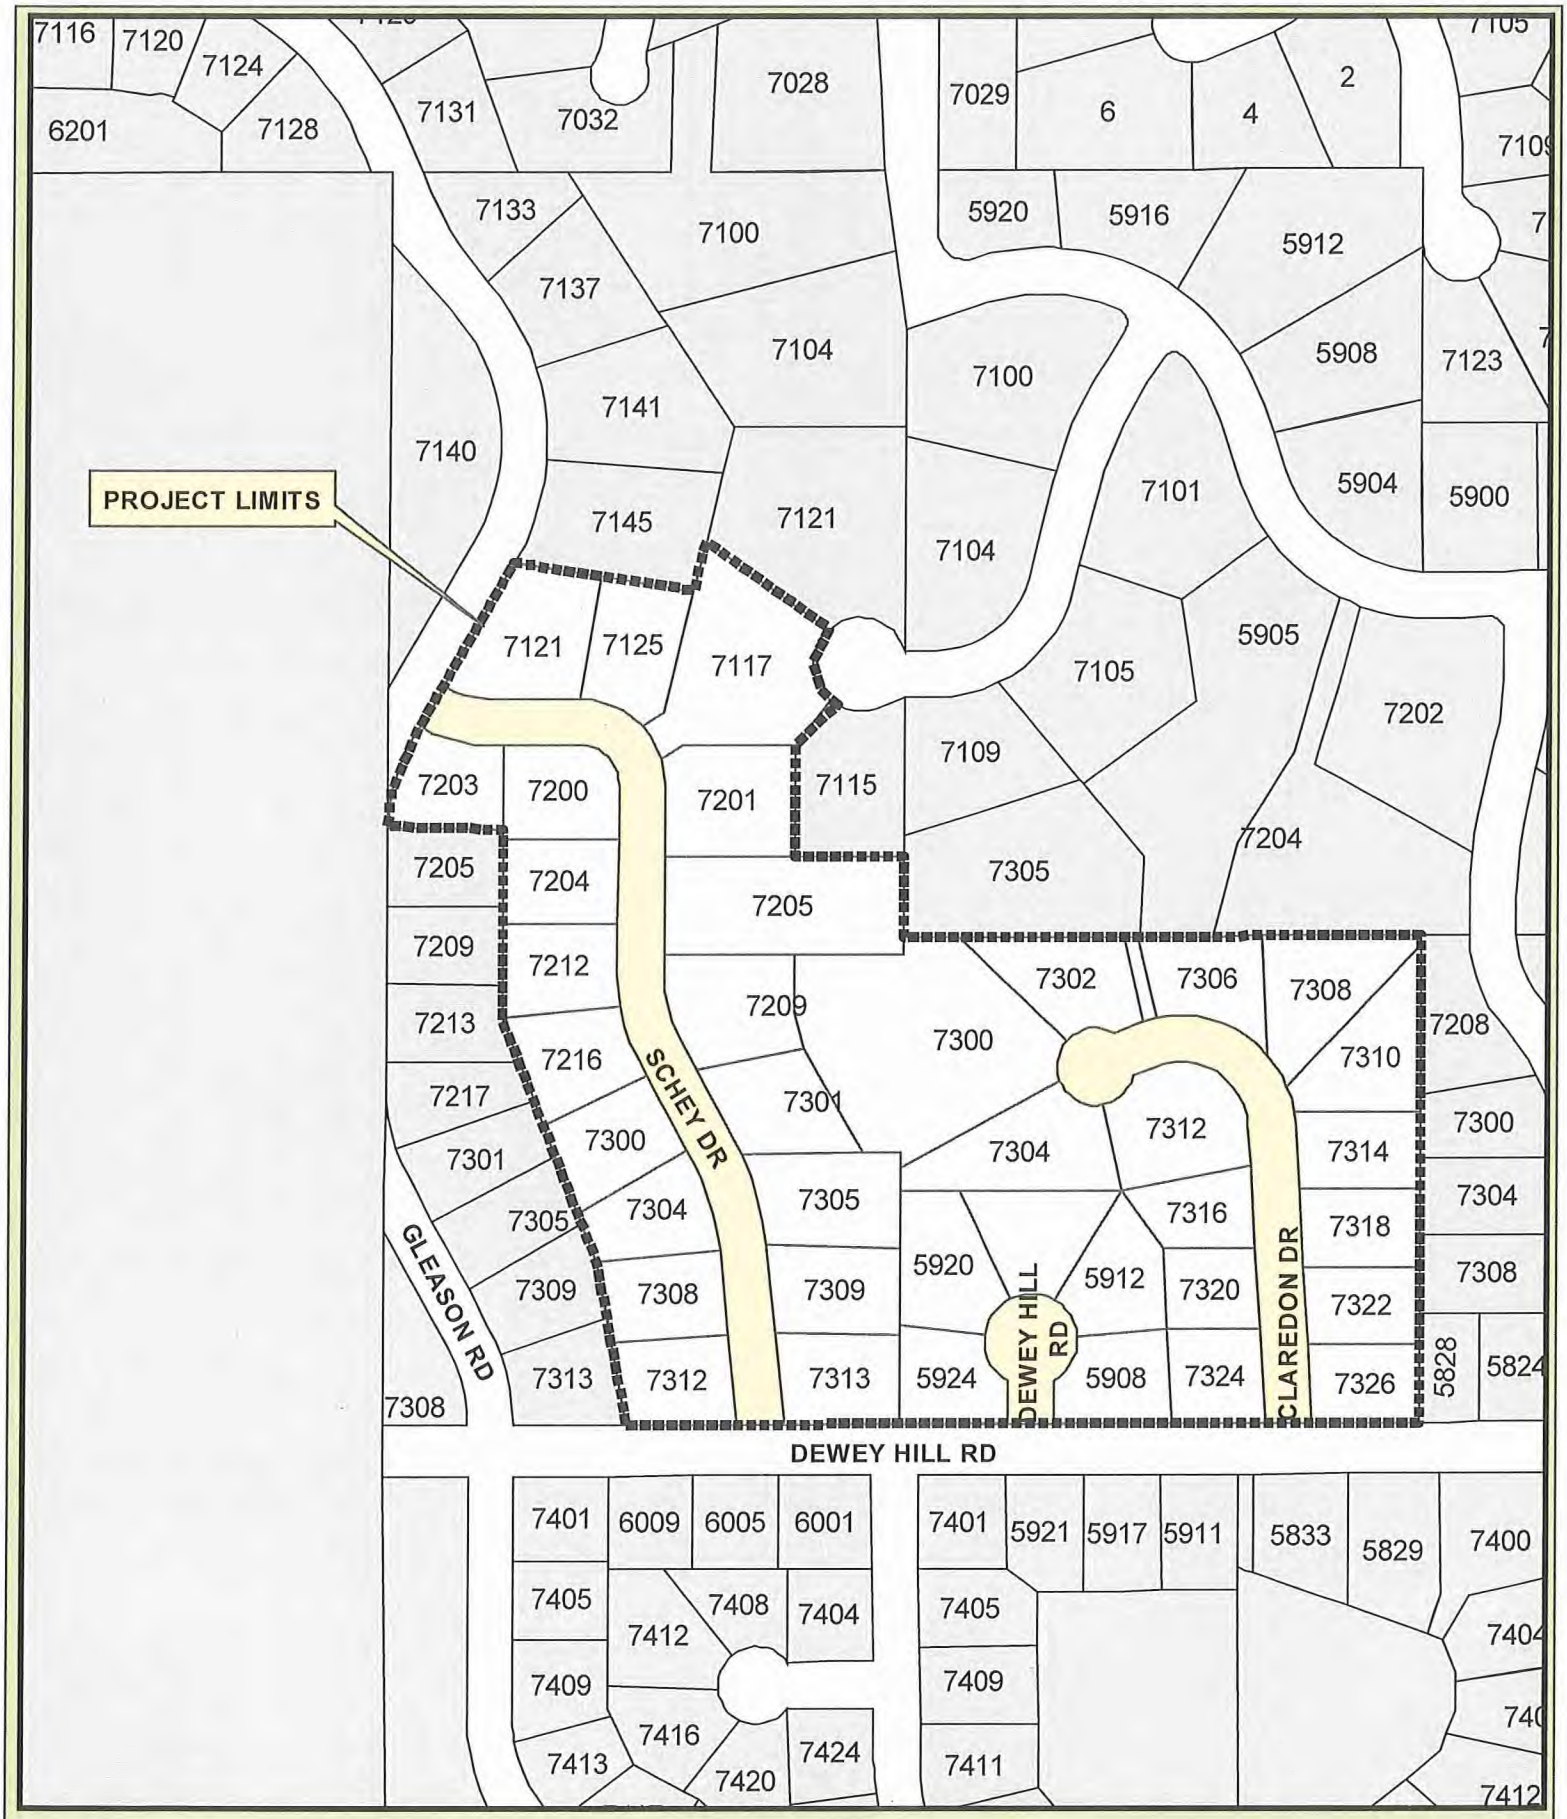

2015 Project Area
Prospect Knolls B Neighborhood Roadway Reconstruction
Improvement No: BA-414

N
W E
S

Engineering Dept
June, 2013