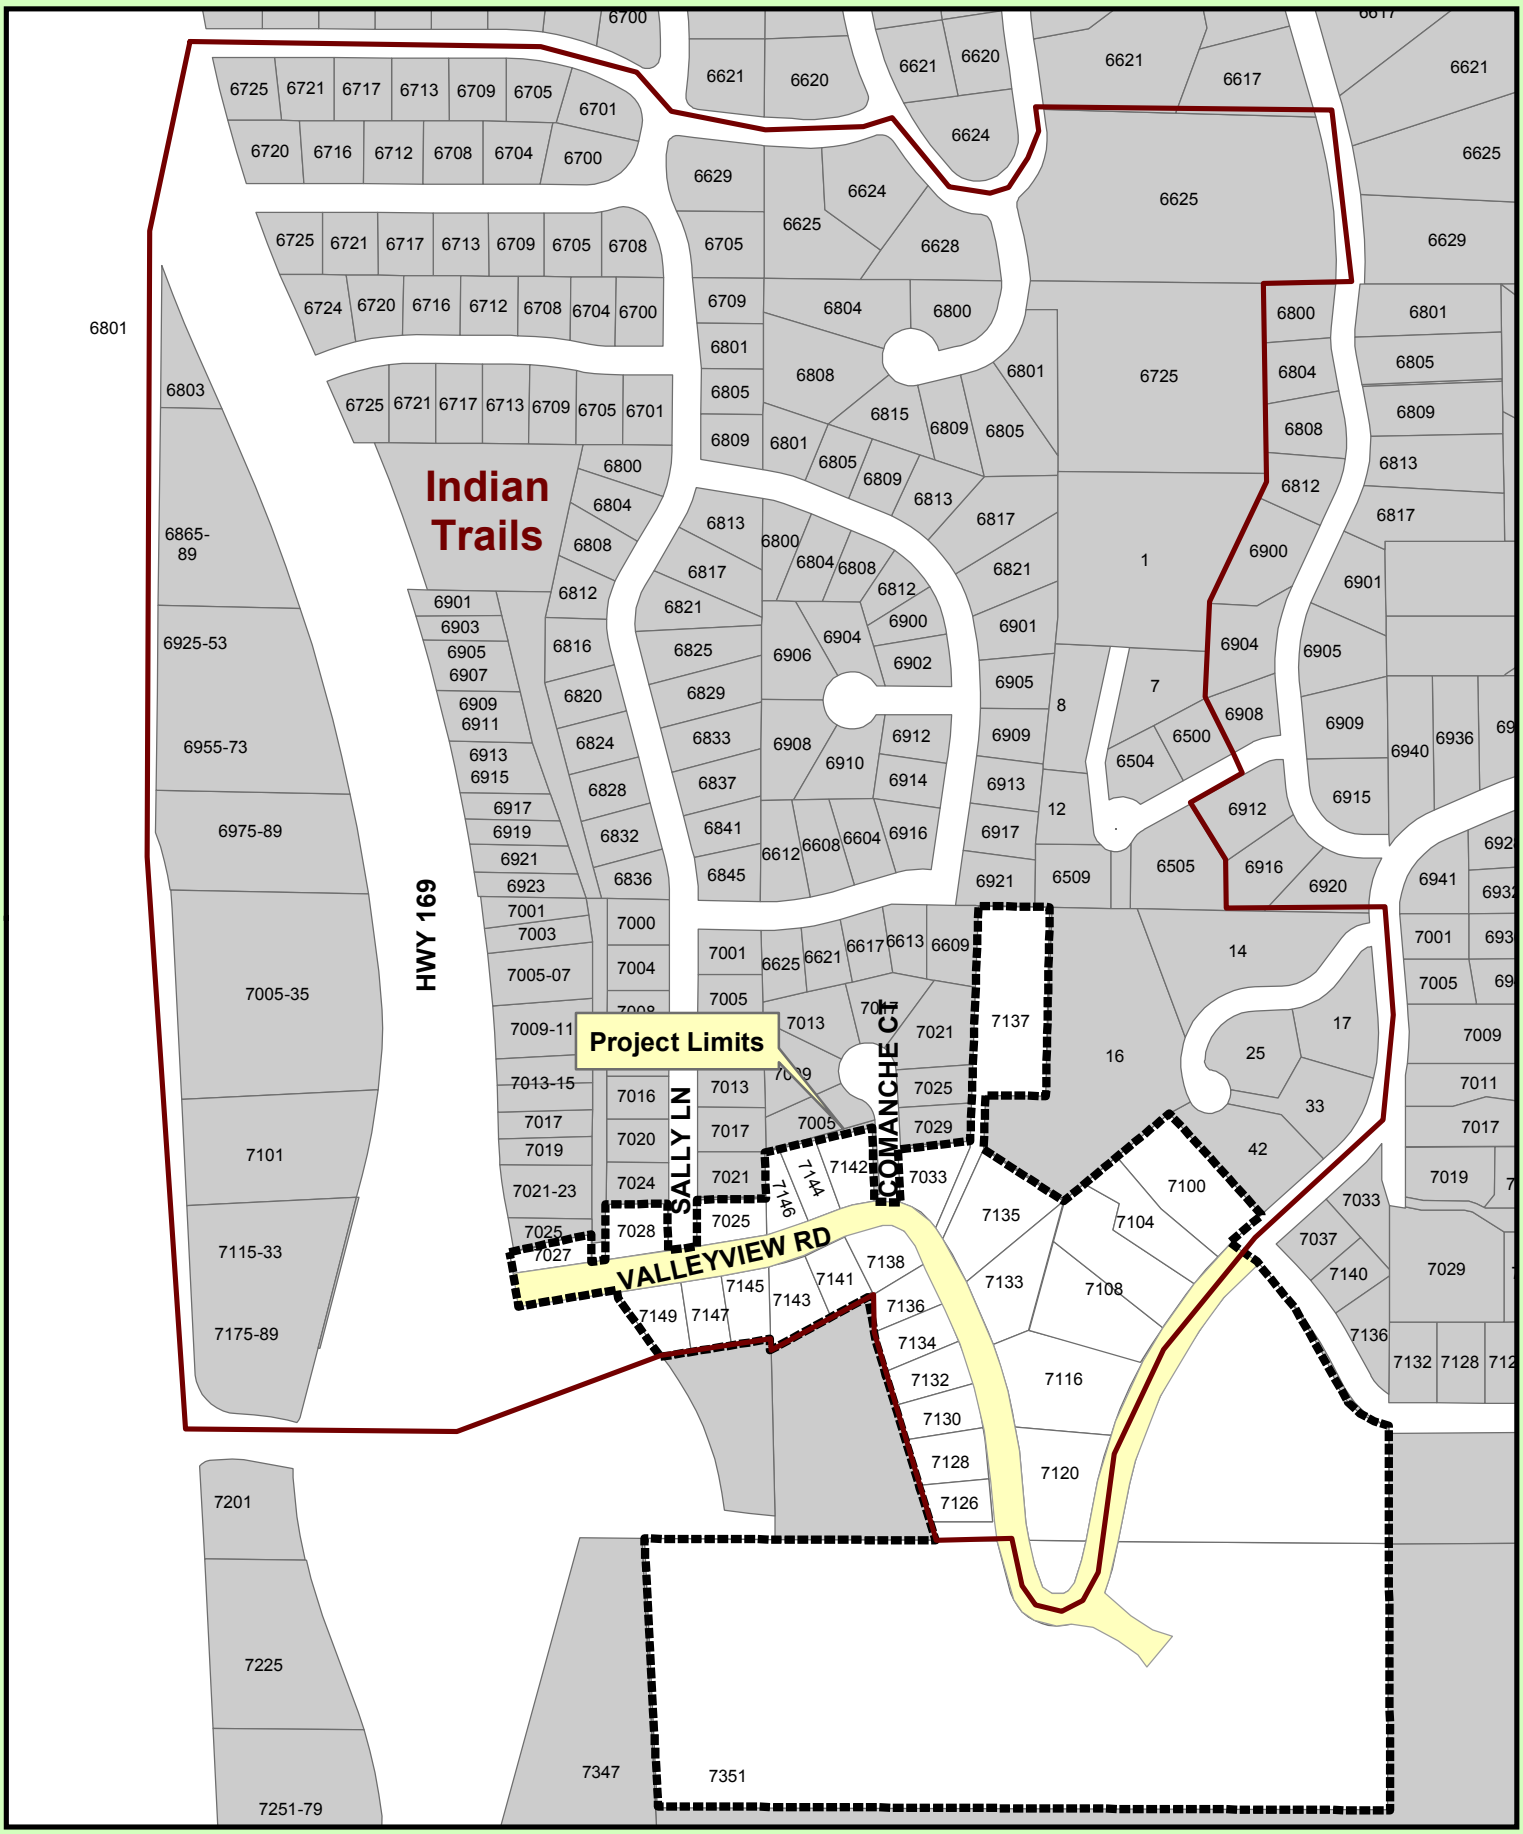

Preliminary Project Area
Valley View Road Neighborhood
Improvement No: BA-377

N
W E
S

Engineering Dept
May, 2014