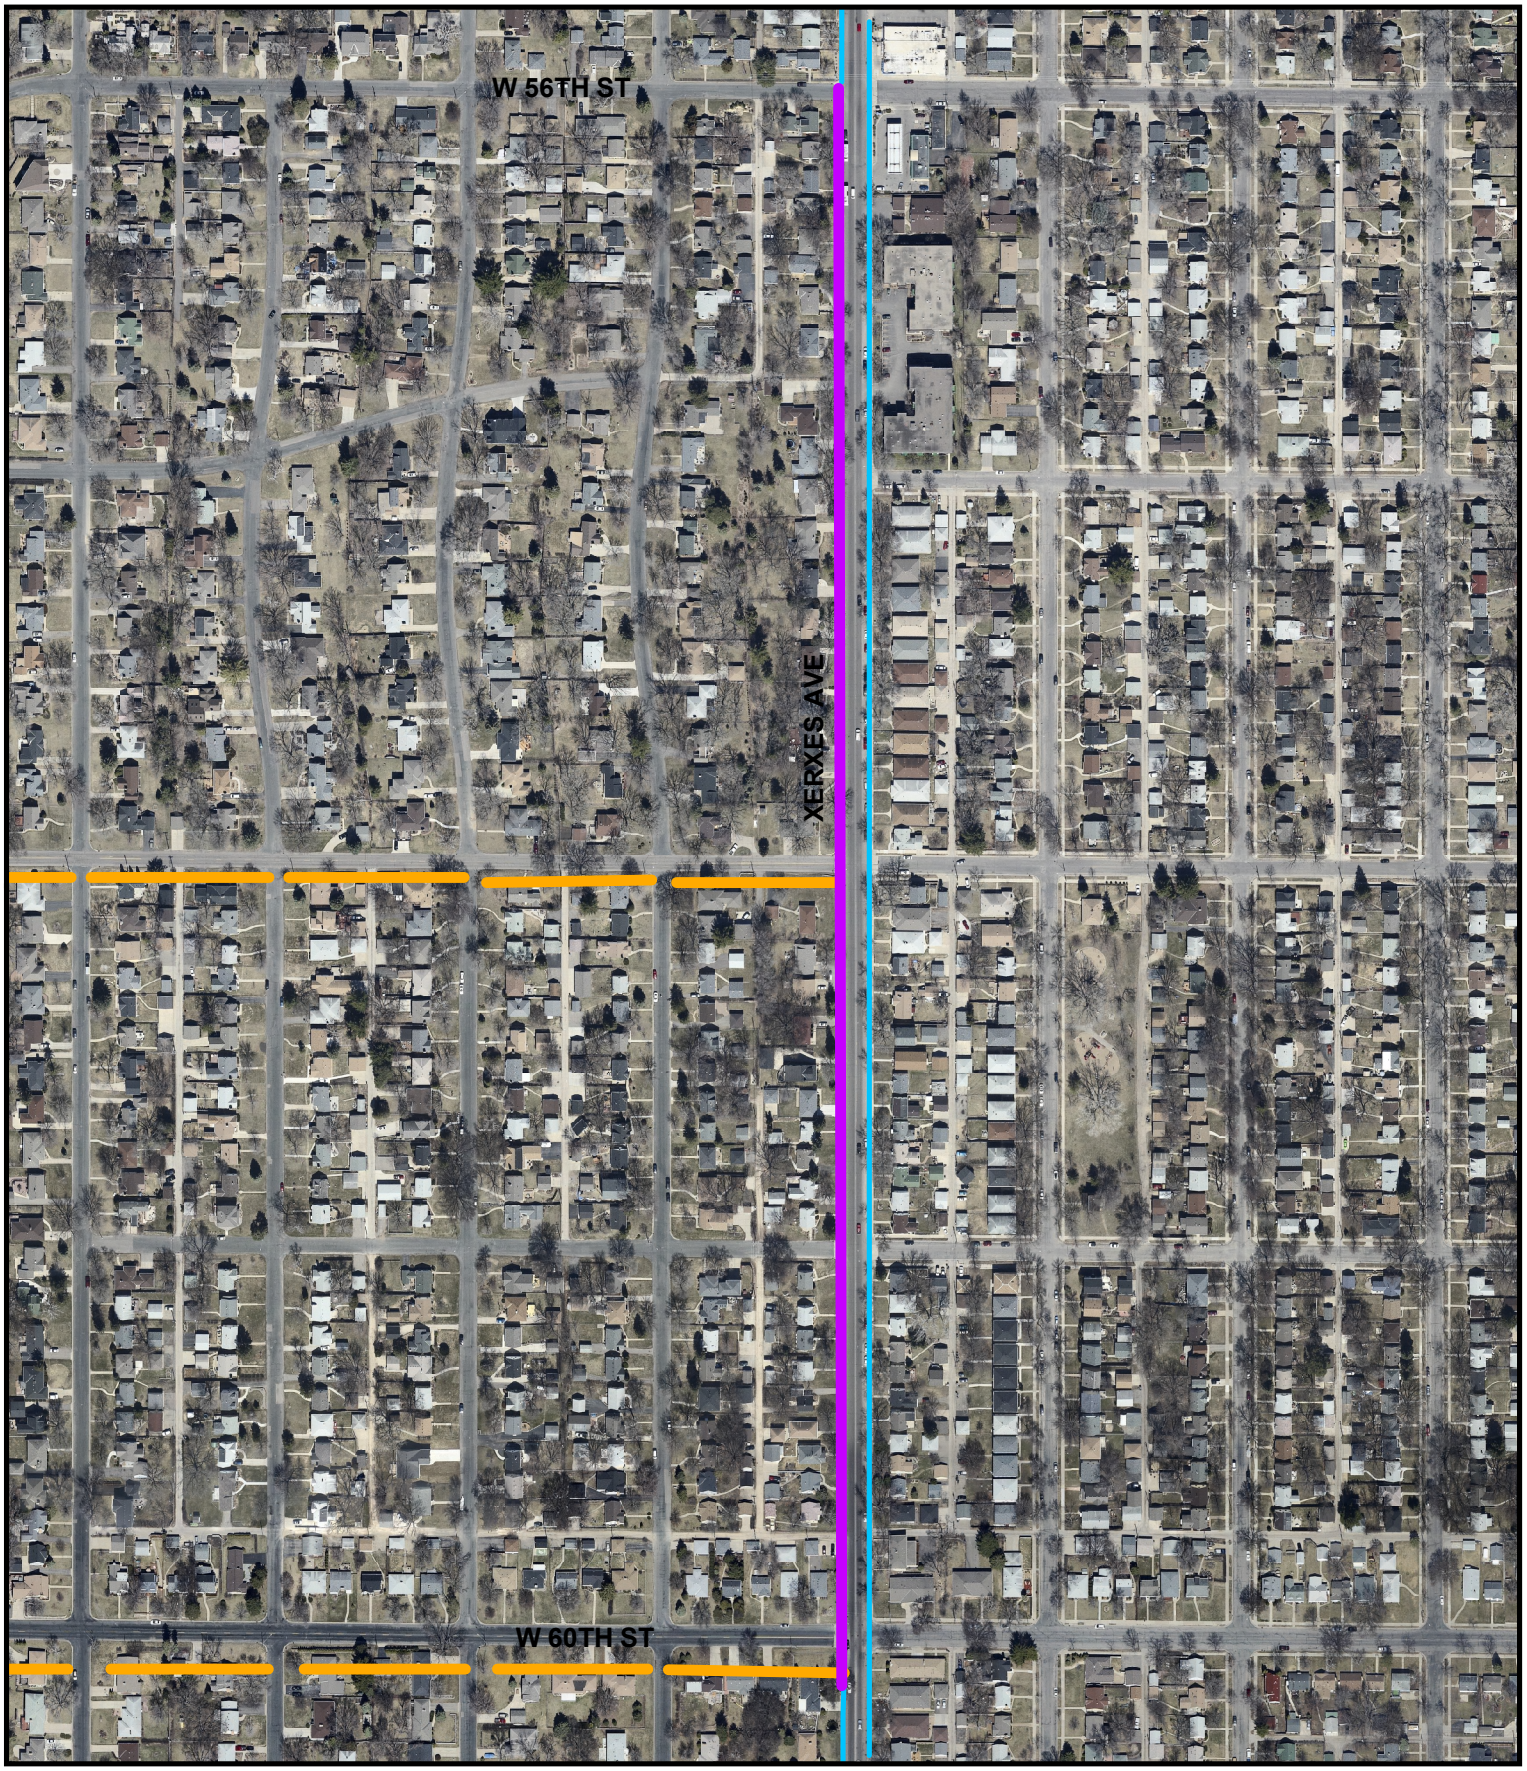

Project Area
Xerxes Ave Sidewalk
Improvement No: S46

- Existing Bituminous Sidewalk
- Existing Concrete Sidewalk
- Proposed State-Aid Sidewalk
- Proposed Concrete Sidewalk

CITY OF EDINA, MINNESOTA

N
W E
S

Engineering Dept
May, 2012